Section 1 :: Site Analysis
Section 2 :: Design Concepts
Section 3 :: Materials
Section 4 :: Streetscape Design
Section 5 :: Project Area
Section 6 :: Site Plans
Section 7 :: Enlarged Plans & Sections
Section 8 :: Details
Section 9 :: Site Lighting
Section 10 :: Photo Inventory
Section 11 :: Appendix

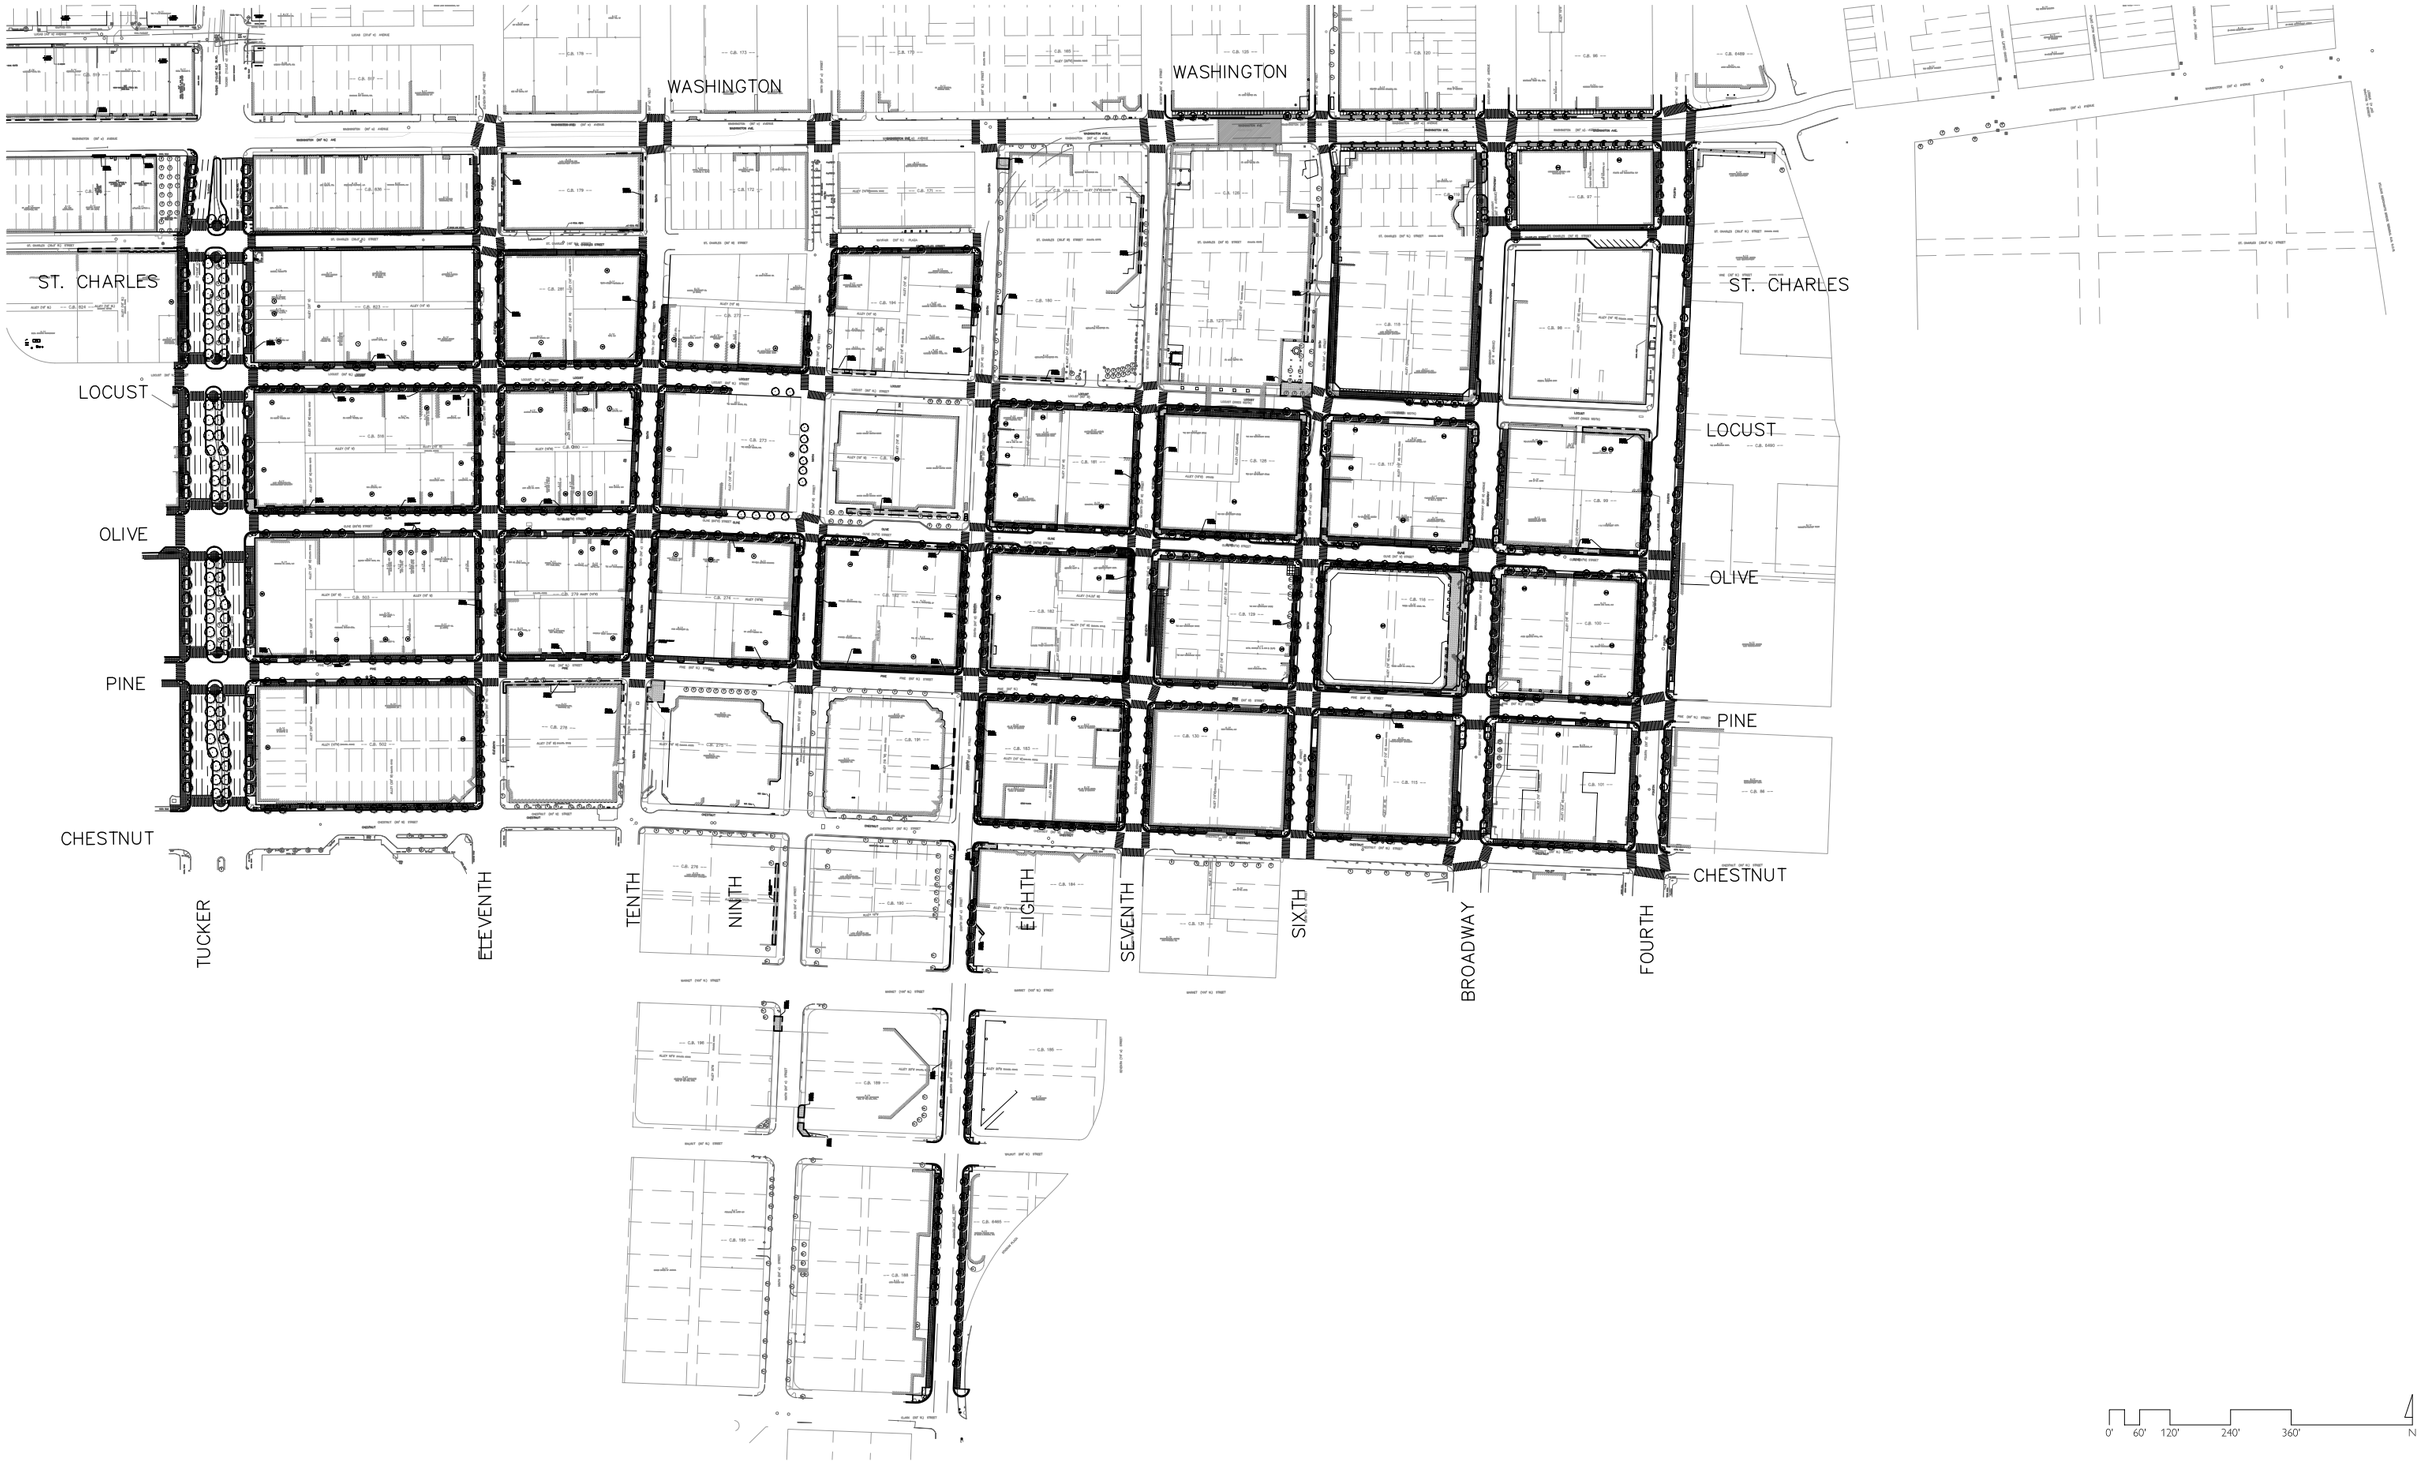

St. Louis CBD Downtown Streetscape :: Enhanced Schematic Design

Downtown Now! :: Downtown St. Louis Partnership :: St. Louis Development Corporation :: theHOK**Planning**Group :: HOK Lighting Group :: Kiku Obata & Company :: David Mason & Associates :: EDM, Inc.

September 2004

Site Plan :: Overall

6.01

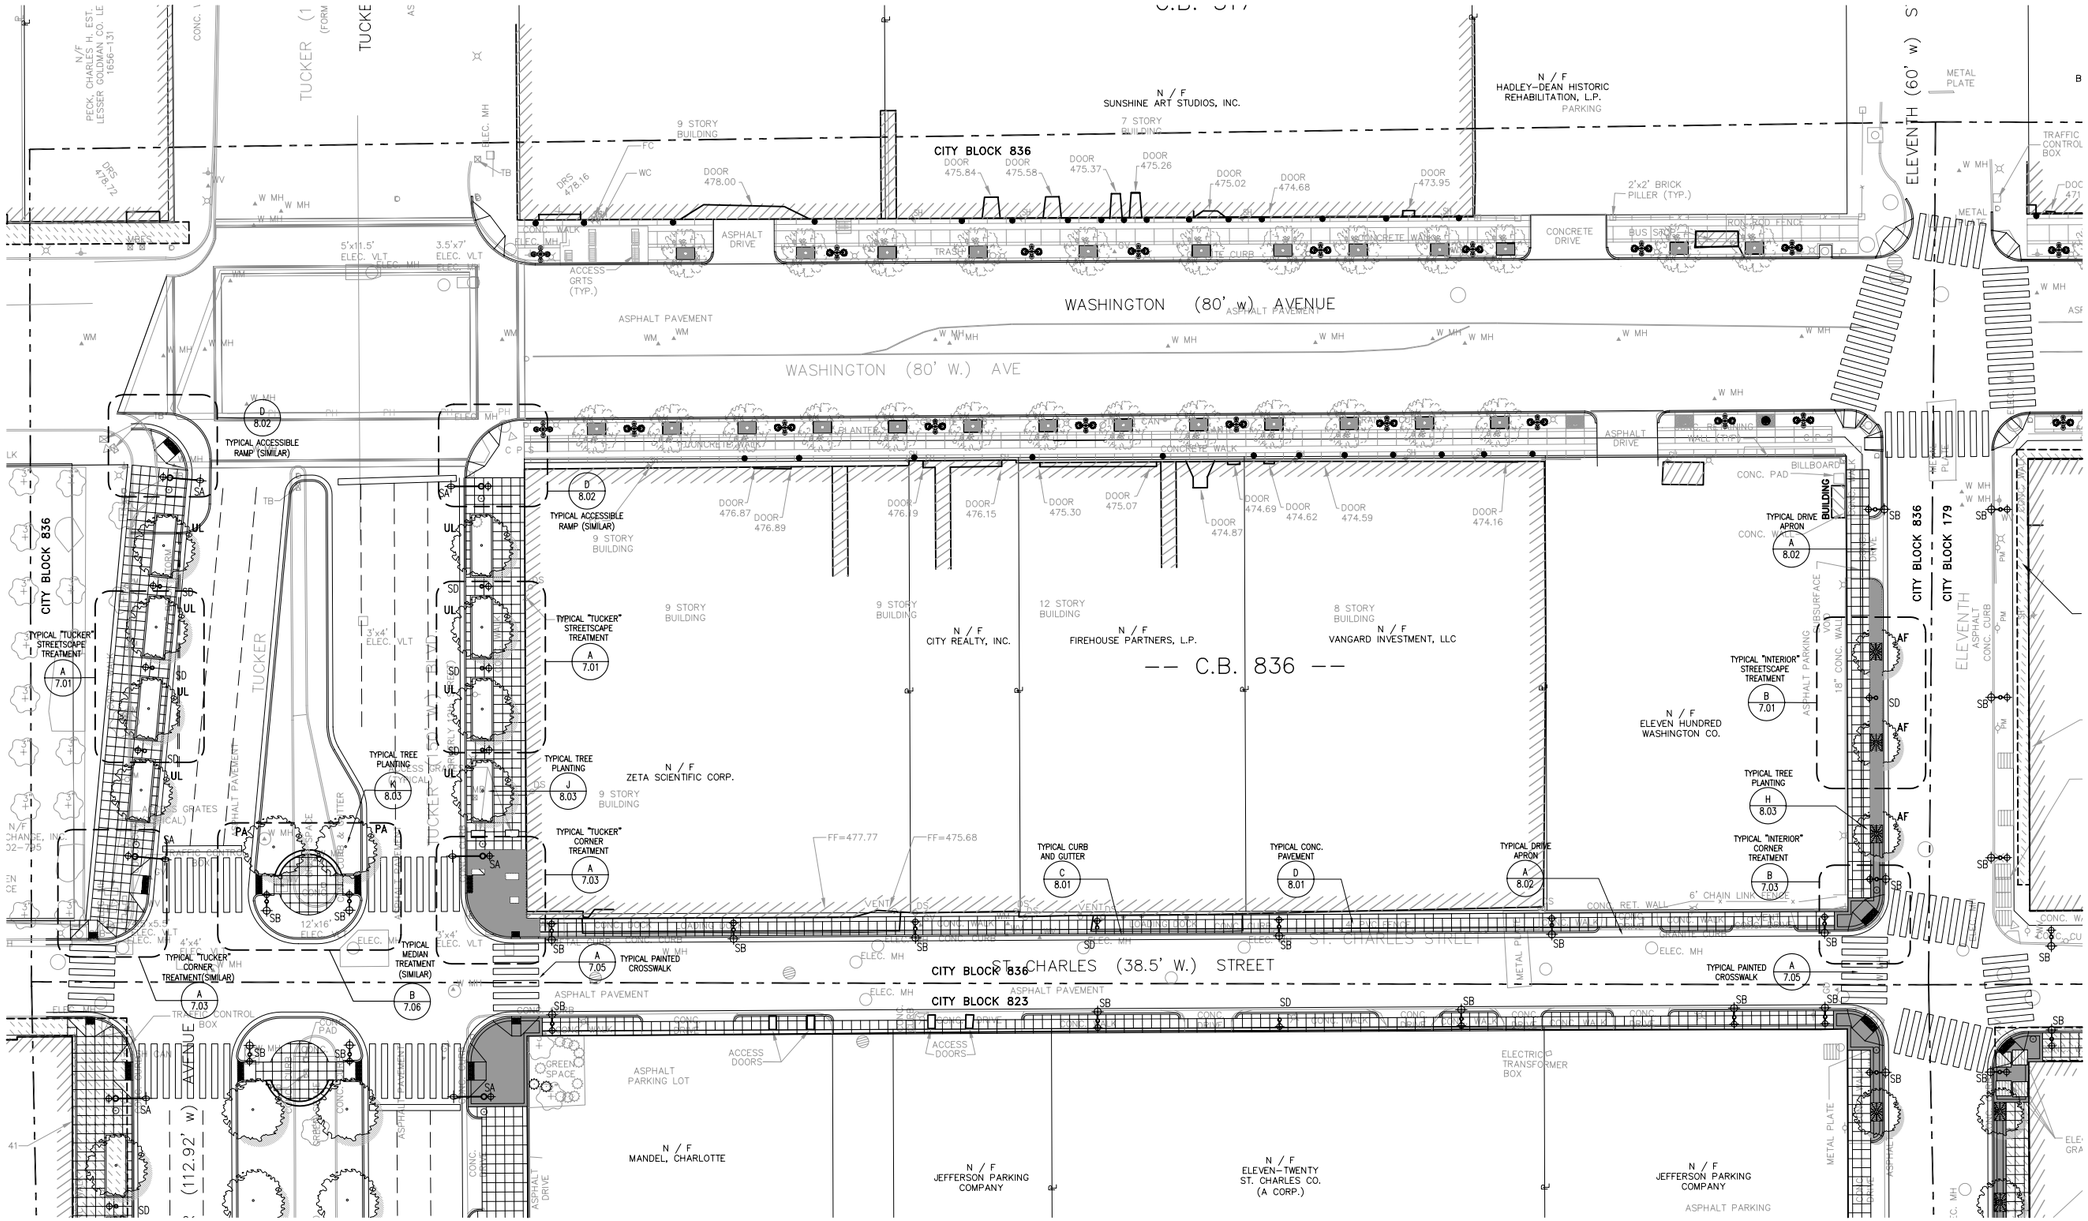

Legend

Street Furnishings

- Bus Shelter
- Metal Tree Grate (4'x6')
- Metal Bench (6' length)
- Newspaper Vending Machine
- Metal Trash Receptacle
- Metal Bollard
- Metal Bollard-Style Bike Rack
- Cast Stone Planter (42" dia.)
- Metal Planter (42"x42"x18")
- Metal Planter (42"x21"x18")
- Metal Planter (18"x18"x18")

Lighting

- SA — Street Light, Type SA; see Lighting Fixture Schedule
- SB — Street Light, Type SB; see Lighting Fixture Schedule
- SC — Street Light, Type SC; see Lighting Fixture Schedule
- SD — Street Light, Type SD; see Lighting Fixture Schedule
- SE — Street Light, Type SE; see Lighting Fixture Schedule

Landscaping

- AF — Street Tree, Type AF; Acer x Freemani 'Red Sunset' Maple
- FP — Street Tree, Type FP; Fraxinus Pennsylvanica 'Patmore' Green Ash
- PA — Street Tree, Type PA; Platanus x Acerifolia London Plane
- UH — Street Tree, Type UH; Ulmus 'Homestead' Elm
- UL — Street Tree, Type UL; Ulmus 'Liberty' Elm
- ZS — Street Tree, Type ZS; Zelkova Serrata 'Green Vase' Japanese Zelkova

Key Map

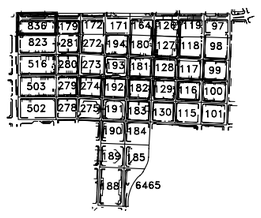

0' 10' 20' 40' 60' N

St. Louis CBD Downtown Streetscape :: Enhanced Schematic Design

Downtown Now! :: Downtown St. Louis Partnership :: St. Louis Development Corporation :: theHOK**Planning**Group :: HOK Lighting Group :: Kiku Obata & Company :: David Mason & Associates :: EDM, Inc.

September 2004

Site Plan :: City Block 836

6.02

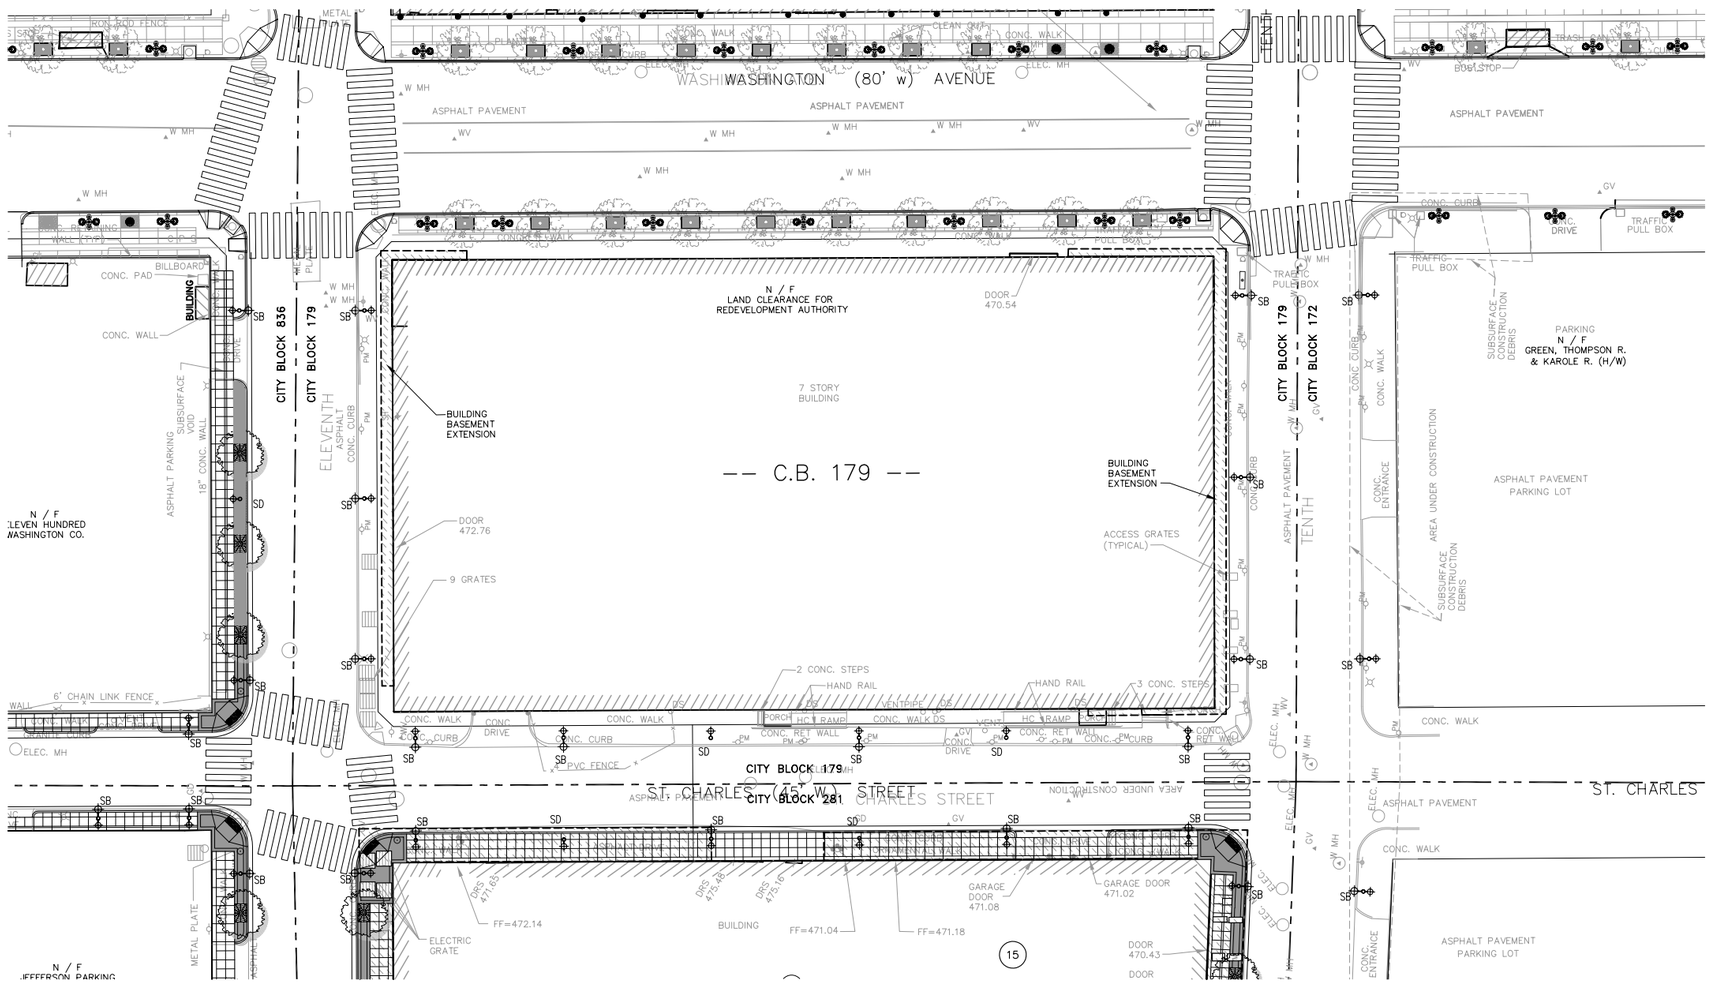

Legend

Street Furnishings

- Bus Shelter
- Metal Tree Grate (4'x6')
- Metal Bench (6' length)
- Newspaper Vending Machine
- Metal Trash Receptacle
- Metal Bollard
- Metal Bollard-Style Bike Rack
- Cast Stone Planter (42" dia.)
- Metal Planter (42"x42"x18")
- Metal Planter (42"x21"x18")
- Metal Planter (18"x18"x18")

Lighting

- SA — Street Light, Type SA; see Lighting Fixture Schedule
- SB — Street Light, Type SB; see Lighting Fixture Schedule
- SC — Street Light, Type SC; see Lighting Fixture Schedule
- SD — Street Light, Type SD; see Lighting Fixture Schedule
- SE — Street Light, Type SE; see Lighting Fixture Schedule

Landscaping

- AF — Street Tree, Type AF; Acer x Freemani 'Red Sunset' Maple
- FP — Street Tree, Type FP; Fraxinus Pennsylvanica 'Patmore' Green Ash
- PA — Street Tree, Type PA; Platanus x Acerifolia London Plane
- UH — Street Tree, Type UH; Ulmus 'Homestead' Elm
- UL — Street Tree, Type UL; Ulmus 'Liberty' Elm
- ZS — Street Tree, Type ZS; Zelkova Serrata 'Green Vase' Japanese Zelkova

Key Map

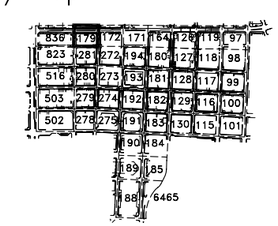

0' 10' 20' 40' 60' N

St. Louis CBD Downtown Streetscape :: Enhanced Schematic Design

Downtown Now! :: Downtown St. Louis Partnership :: St. Louis Development Corporation :: theHOK**Planning**Group :: HOK Lighting Group :: Kiku Obata & Company :: David Mason & Associates :: EDM, Inc.

September 2004

Site Plan :: City Block 179

6.03

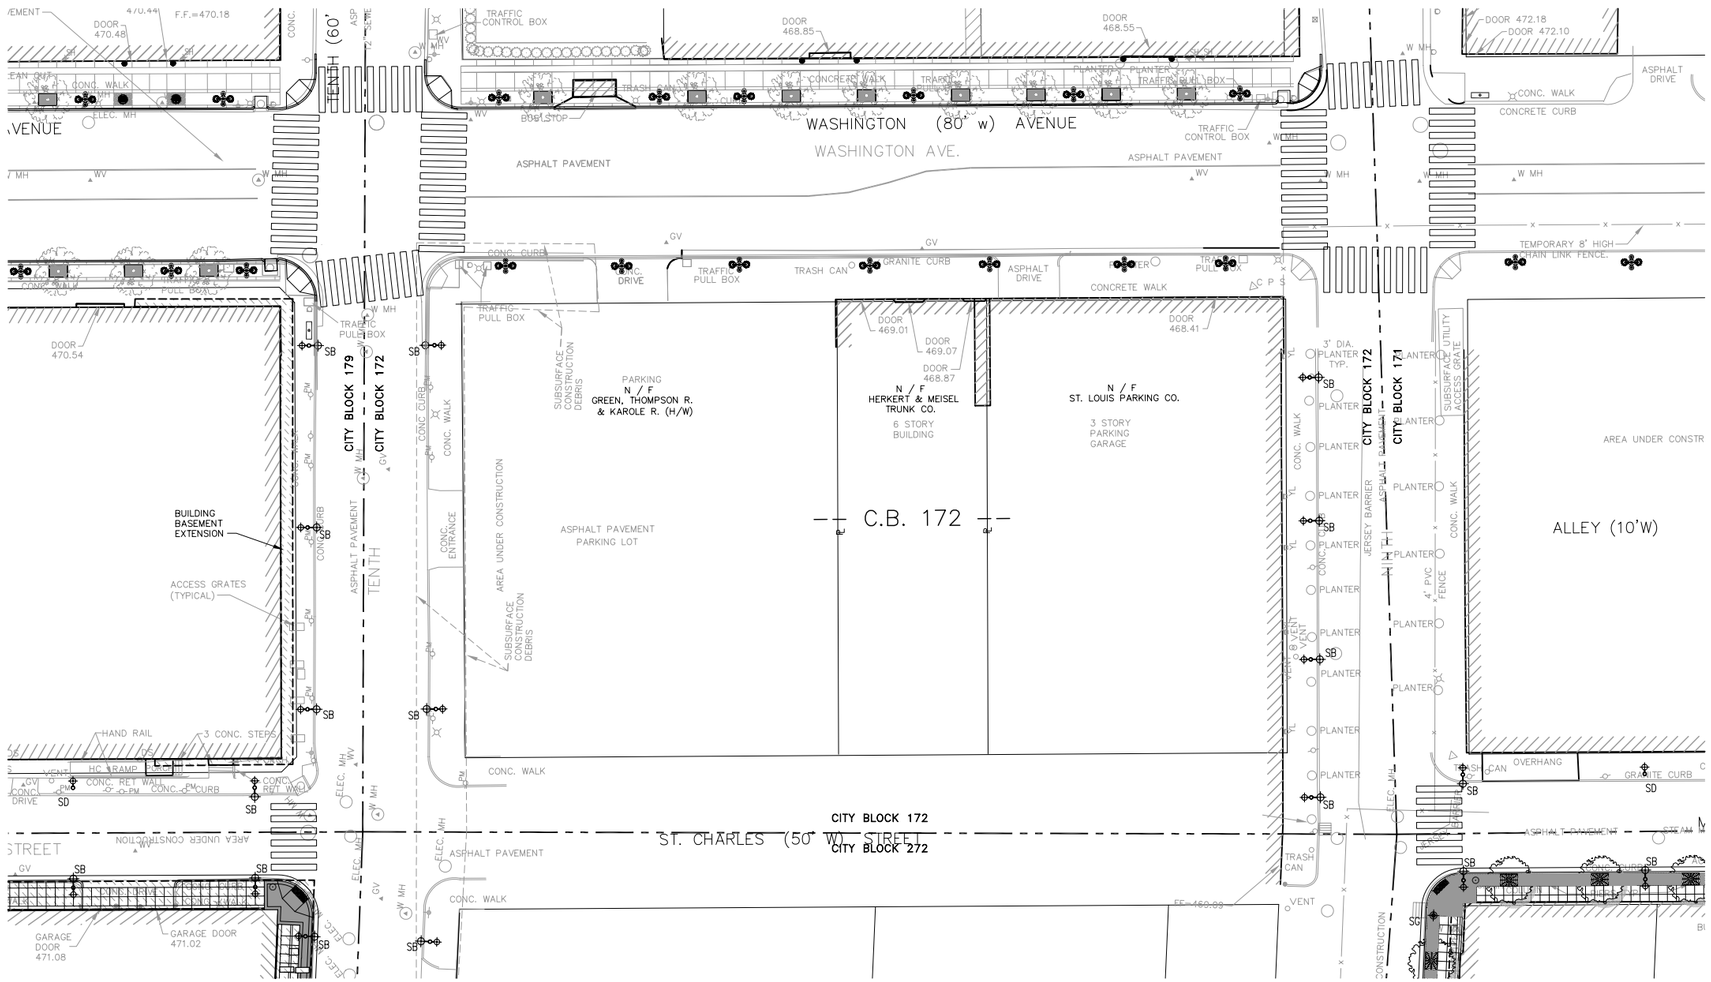

Legend

Street Furnishings

- Bus Shelter
- Metal Tree Grate (4'x6')
- Metal Bench (6' length)
- Newspaper Vending Machine
- Metal Trash Receptacle
- Metal Bollard
- Metal Bollard-Style Bike Rack
- Cast Stone Planter (42" dia.)
- Metal Planter (42"x42"x18")
- Metal Planter (42"x21"x18")
- Metal Planter (18"x18"x18")

Lighting

- SA — Street Light, Type SA; see Lighting Fixture Schedule
- SB — Street Light, Type SB; see Lighting Fixture Schedule
- SC — Street Light, Type SC; see Lighting Fixture Schedule
- SD — Street Light, Type SD; see Lighting Fixture Schedule
- SE — Street Light, Type SE; see Lighting Fixture Schedule

Landscaping

- AF — Street Tree, Type AF: Acer x Freemani 'Red Sunset' Maple
- FP — Street Tree, Type FP: Fraxinus Pennsylvanica 'Patmore' Green Ash
- PA — Street Tree, Type PA: Platanus x Acerifolia London Plane
- UH — Street Tree, Type UH: Ulmus 'Homestead' Elm
- UL — Street Tree, Type UL: Ulmus 'Liberty' Elm
- ZS — Street Tree, Type ZS: Zelkova Serrata 'Green Vase' Japanese Zelkova

Key Map

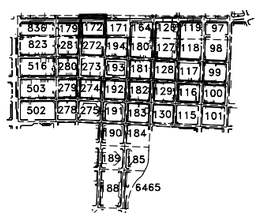

0' 10' 20' 40' 60' N

St. Louis CBD Downtown Streetscape :: Enhanced Schematic Design

Downtown Now! :: Downtown St. Louis Partnership :: St. Louis Development Corporation :: theHOK**Planning**Group :: HOK Lighting Group :: Kiku Obata & Company :: David Mason & Associates :: EDM, Inc.

September 2004

Site Plan :: City Block 172

6.04

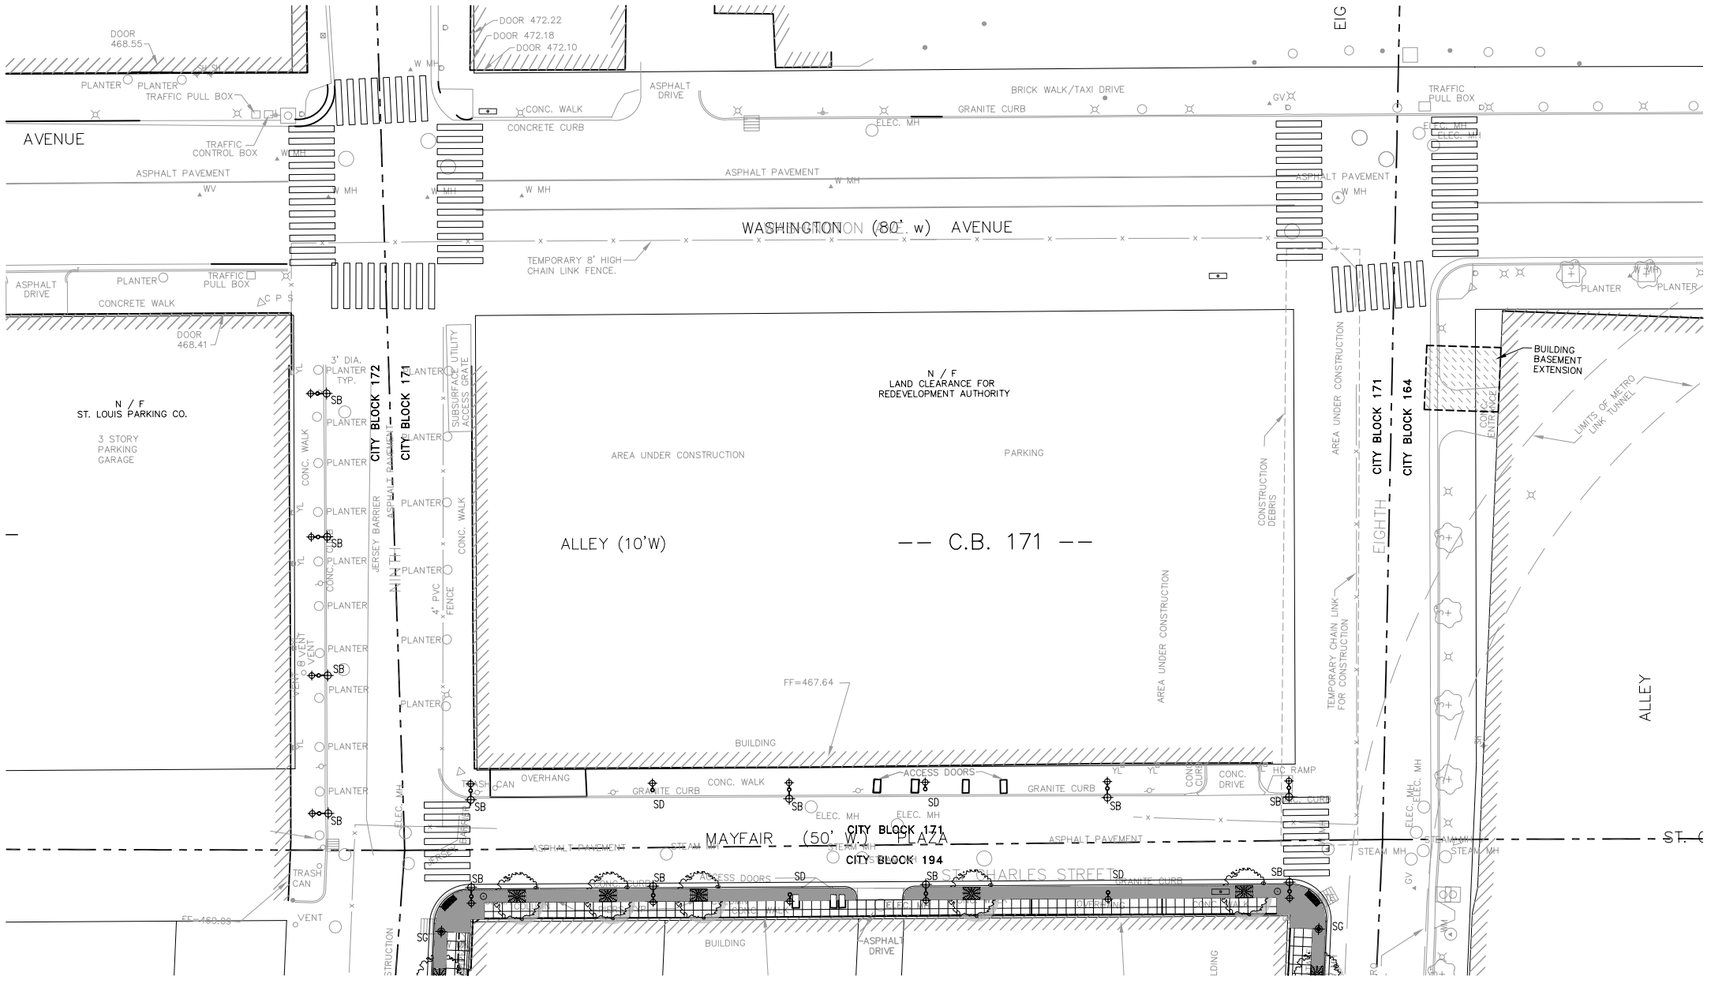

Legend

Street Furnishings

- Bus Shelter
- Metal Tree Grate (4'x6')
- Metal Bench (6' length)
- Newspaper Vending Machine
- Metal Trash Receptacle
- Metal Bollard
- Metal Bollard-Style Bike Rack
- Cast Stone Planter (42" dia.)
- Metal Planter (42"x42"x18")
- Metal Planter (42"x21"x18")
- Metal Planter (18"x18"x18")

Lighting

- SA — Street Light, Type SA; see Lighting Fixture Schedule
- SB — Street Light, Type SB; see Lighting Fixture Schedule
- SC — Street Light, Type SC; see Lighting Fixture Schedule
- SD — Street Light, Type SD; see Lighting Fixture Schedule
- SE — Street Light, Type SE; see Lighting Fixture Schedule

Landscaping

- AF — Street Tree, Type AF: Acer x Freemani 'Red Sunset' Maple
- FP — Street Tree, Type FP: Fraxinus Pennsylvanica 'Patmore' Green Ash
- PA — Street Tree, Type PA: Platanus x Acerifolia London Plane
- UH — Street Tree, Type UH: Ulmus 'Homestead' Elm
- UL — Street Tree, Type UL: Ulmus 'Liberty' Elm
- ZS — Street Tree, Type ZS: Zelkova Serrata 'Green Vase' Japanese Zelkova

Key Map

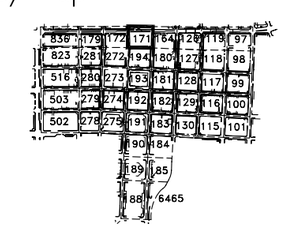

0' 10' 20' 40' 60' N

St. Louis CBD Downtown Streetscape :: Enhanced Schematic Design

Downtown Now! :: Downtown St. Louis Partnership :: St. Louis Development Corporation :: theHOK**Planning**Group :: HOK Lighting Group :: Kiku Obata & Company :: David Mason & Associates :: EDM, Inc.

September 2004

Site Plan :: City Block 171

6.05

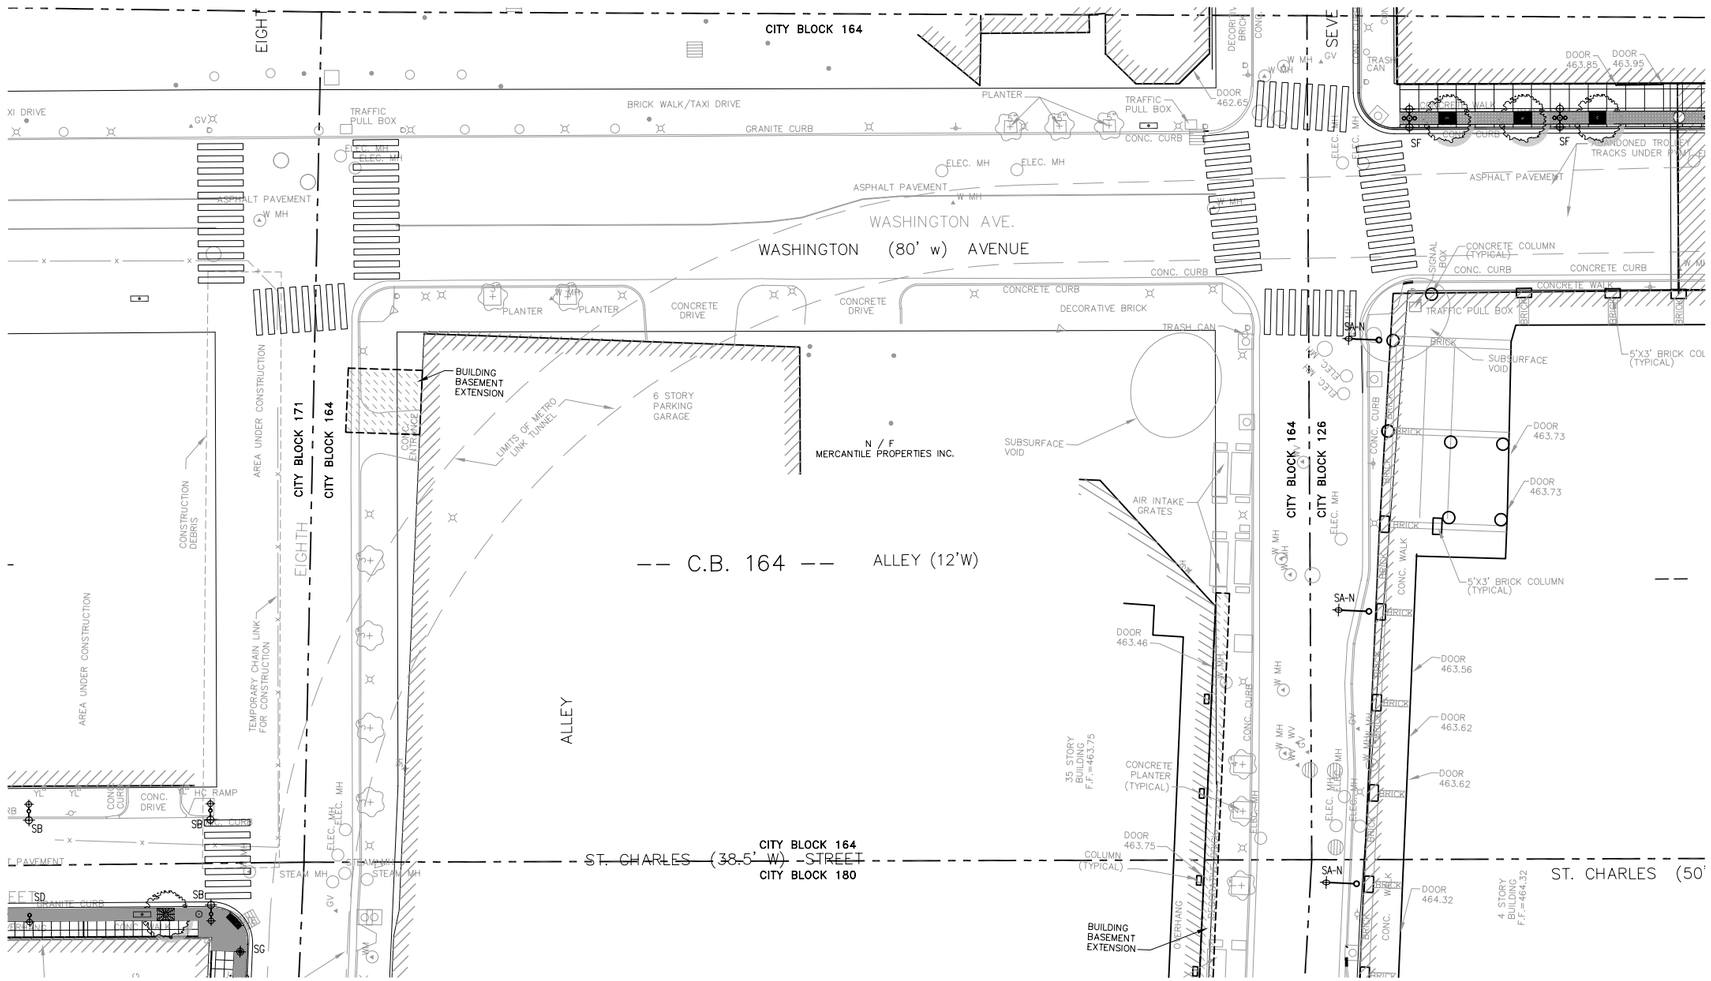

Legend

Street Furnishings

- Bus Shelter
- Metal Tree Grate (4'x6')
- Metal Bench (6' length)
- Newspaper Vending Machine
- Metal Trash Receptacle
- Metal Bollard
- Metal Bollard-Style Bike Rack
- Cast Stone Planter (42" dia.)
- Metal Planter (42"x42"x18")
- Metal Planter (42"x21"x18")
- Metal Planter (18"x18"x18")

Lighting

- SA — Street Light, Type SA; see Lighting Fixture Schedule
- SB — Street Light, Type SB; see Lighting Fixture Schedule
- SC — Street Light, Type SC; see Lighting Fixture Schedule
- SD — Street Light, Type SD; see Lighting Fixture Schedule
- SE — Street Light, Type SE; see Lighting Fixture Schedule

Landscaping

- AF — Street Tree, Type AF: Acer x Freemani 'Red Sunset' Maple
- FP — Street Tree, Type FP: Fraxinus Pennsylvanica 'Patmore' Green Ash
- PA — Street Tree, Type PA: Platanus x Acerifolia London Plane
- UH — Street Tree, Type UH: Ulmus 'Homestead' Elm
- UL — Street Tree, Type UL: Ulmus 'Liberty' Elm
- ZS — Street Tree, Type ZS: Zelkova Serrata 'Green Vase' Japanese Zelkova

Key Map

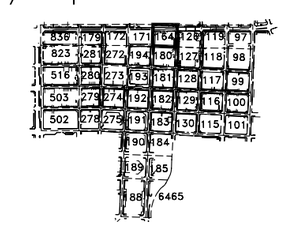

0' 10' 20' 40' 60' N

St. Louis CBD Downtown Streetscape :: Enhanced Schematic Design

Downtown Now! :: Downtown St. Louis Partnership :: St. Louis Development Corporation :: theHOK**Planning**Group :: HOK Lighting Group :: Kiku Obata & Company :: David Mason & Associates :: EDM, Inc.

September 2004

Site Plan :: City Block 164

6.06

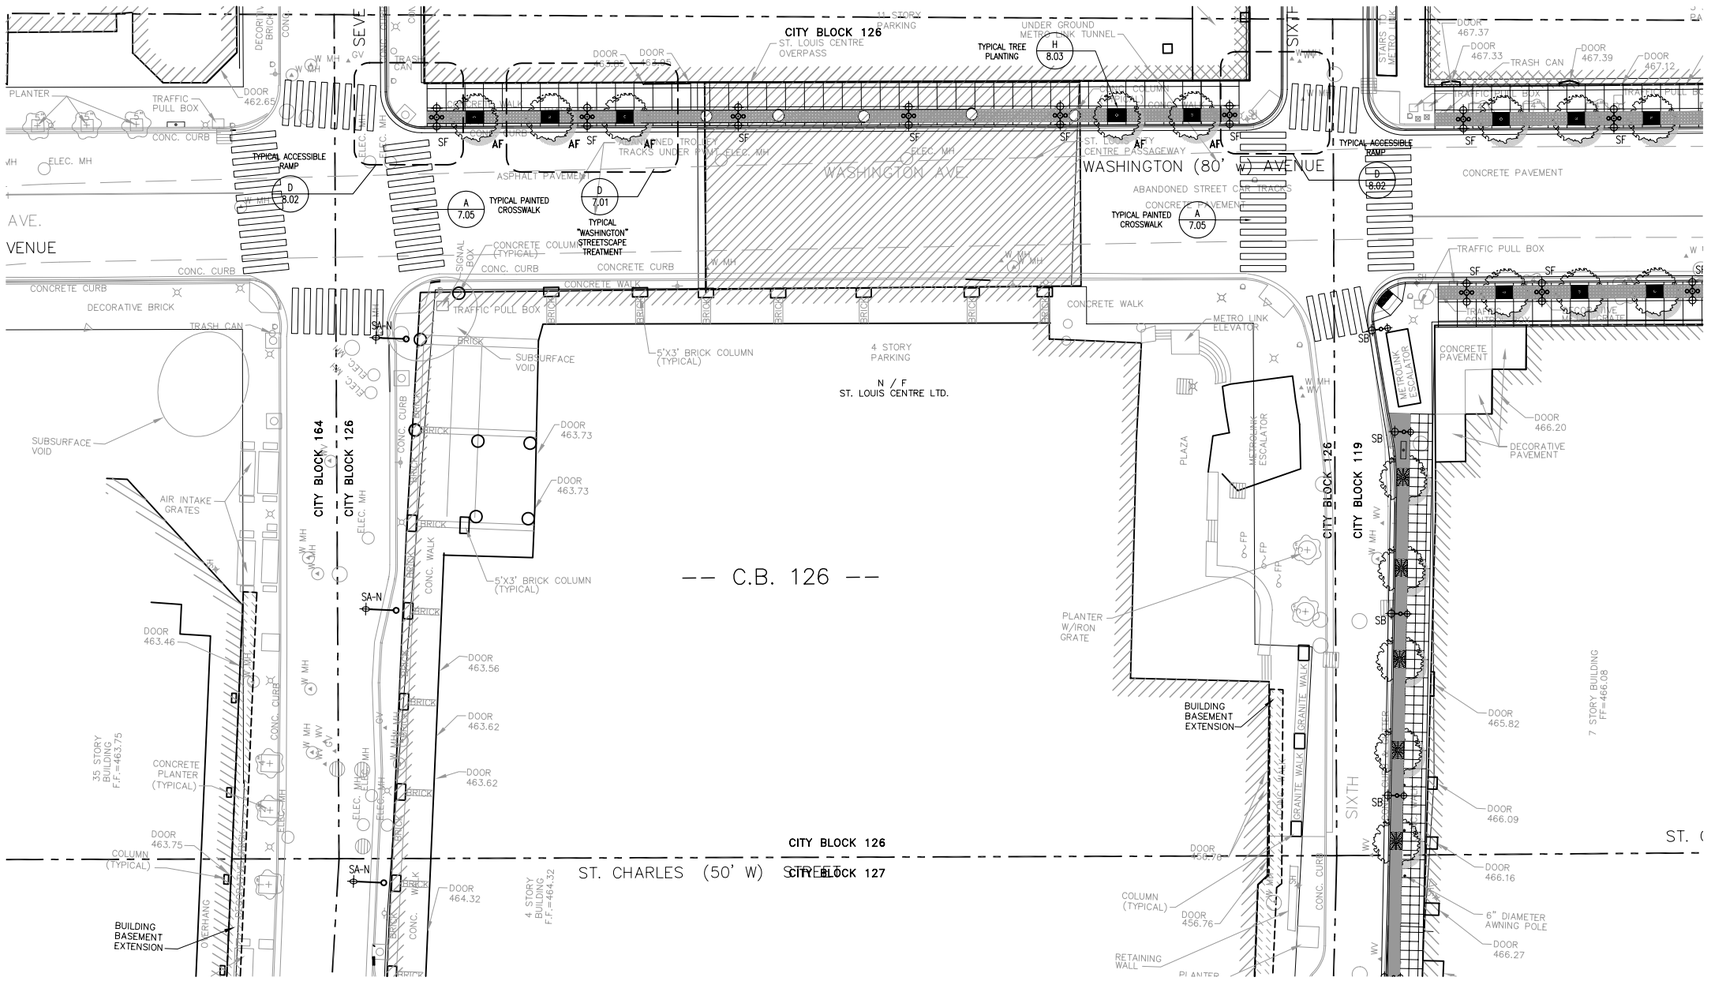

Legend

Street Furnishings

- Bus Shelter
- Metal Tree Grate (4'x6')
- Metal Bench (6' length)
- Newspaper Vending Machine
- Metal Trash Receptacle
- Metal Bollard
- Metal Bollard-Style Bike Rack
- Cast Stone Planter (42" dia.)
- Metal Planter (42"x42"x18")
- Metal Planter (42"x21"x18")
- Metal Planter (18"x18"x18")

Lighting

- SA — Street Light, Type SA; see Lighting Fixture Schedule
- SB — Street Light, Type SB; see Lighting Fixture Schedule
- SC — Street Light, Type SC; see Lighting Fixture Schedule
- SD — Street Light, Type SD; see Lighting Fixture Schedule
- SE — Street Light, Type SE; see Lighting Fixture Schedule

Landscaping

- AF — Street Tree, Type AF; Acer x Freemani 'Red Sunset' Maple
- FP — Street Tree, Type FP; Fraxinus Pennsylvanica 'Patmore' Green Ash
- PA — Street Tree, Type PA; Platanus x Acerifolia London Plane
- UH — Street Tree, Type UH; Ulmus 'Homestead' Elm
- UL — Street Tree, Type UL; Ulmus 'Liberty' Elm
- ZS — Street Tree, Type ZS; Zelkova Serrata 'Green Vase' Japanese Zelkova

Key Map

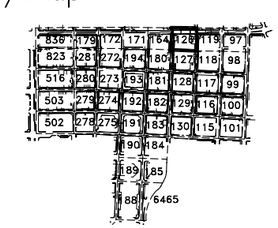

0' 10' 20' 40' 60' N

St. Louis CBD Downtown Streetscape :: Enhanced Schematic Design

Downtown Now! :: Downtown St. Louis Partnership :: St. Louis Development Corporation :: theHOK**Planning**Group :: HOK Lighting Group :: Kiku Obata & Company :: David Mason & Associates :: EDM, Inc.

September 2004

Site Plan :: City Block 126

6.07

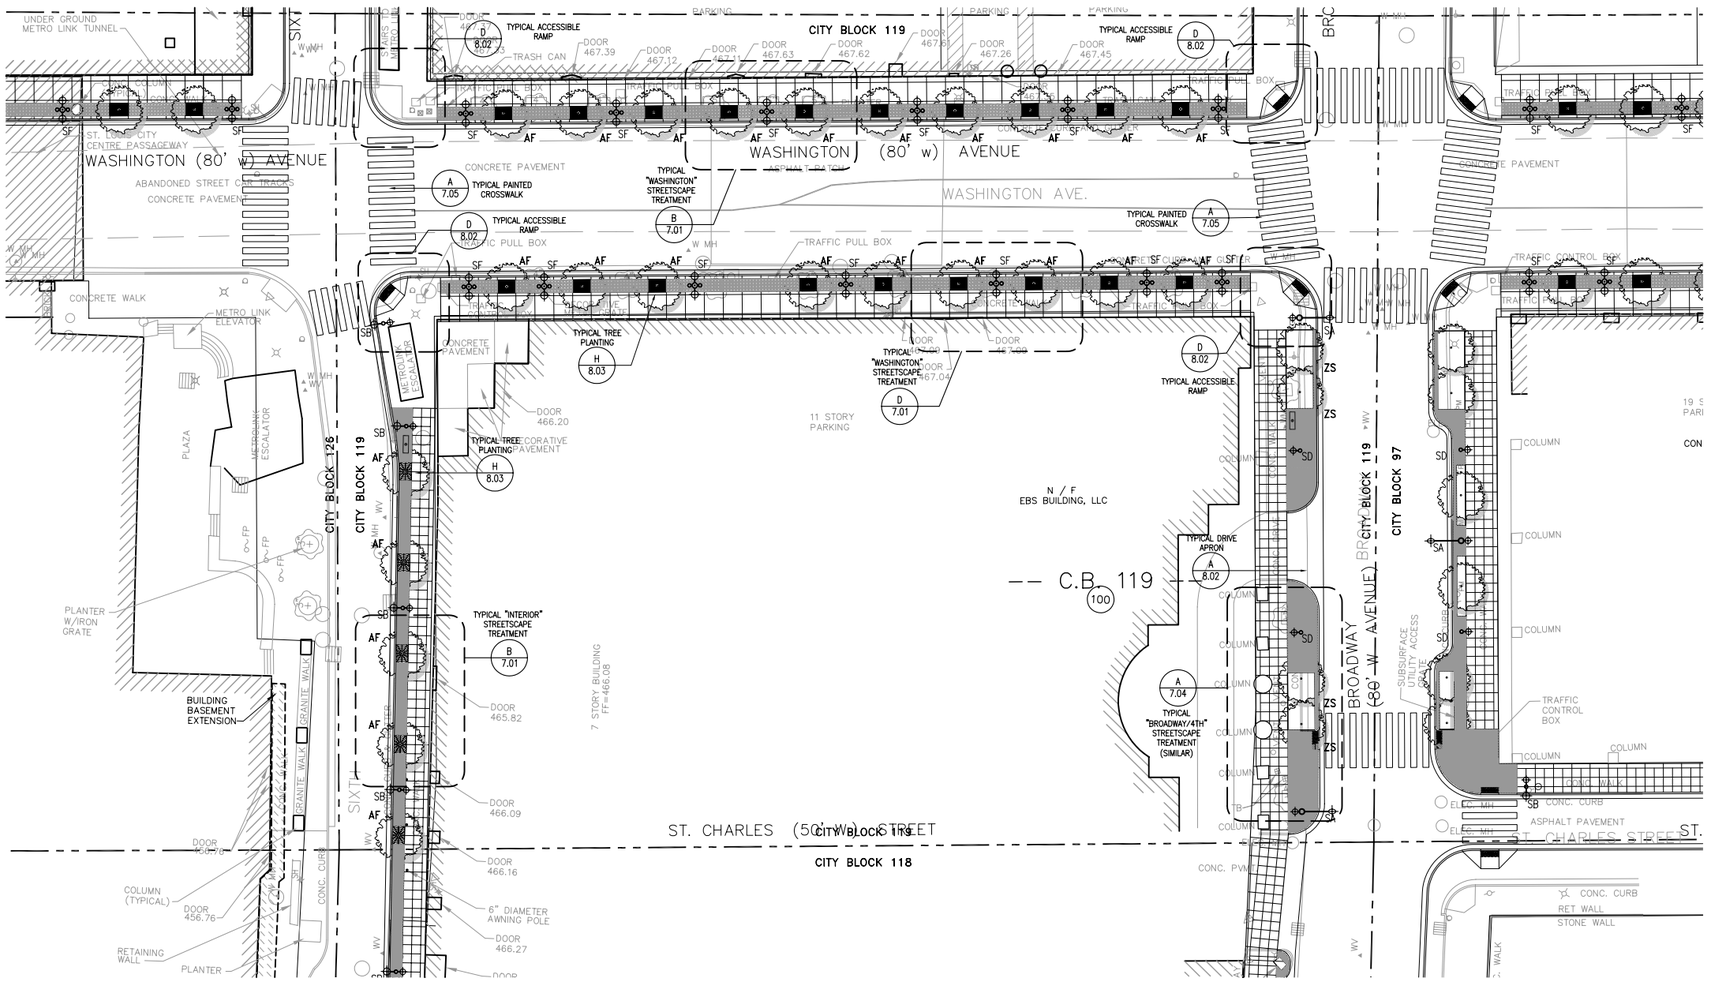

Legend

Street Furnishings

- Bus Shelter
- Metal Tree Grate (4'x6')
- Metal Bench (6' length)
- Newspaper Vending Machine
- Metal Trash Receptacle
- Metal Bollard
- Metal Bollard-Style Bike Rack
- Cast Stone Planter (42" dia.)
- Metal Planter (42"x42"x18")
- Metal Planter (42"x21"x18")
- Metal Planter (18"x18"x18")

Lighting

- SA — Street Light, Type SA; see Lighting Fixture Schedule
- SB — Street Light, Type SB; see Lighting Fixture Schedule
- SC — Street Light, Type SC; see Lighting Fixture Schedule
- SD — Street Light, Type SD; see Lighting Fixture Schedule
- SE — Street Light, Type SE; see Lighting Fixture Schedule

Landscaping

- AF — Street Tree, Type AF: Acer x Freemani 'Red Sunset' Maple
- FP — Street Tree, Type FP: Fraxinus Pennsylvanica 'Patmore' Green Ash
- PA — Street Tree, Type PA: Platanus x Acerifolia London Plane
- UH — Street Tree, Type UH: Ulmus 'Homestead' Elm
- UL — Street Tree, Type UL: Ulmus 'Liberty' Elm
- ZS — Street Tree, Type ZS: Zelkova Serrata 'Green Vase' Japanese Zelkova

Key Map

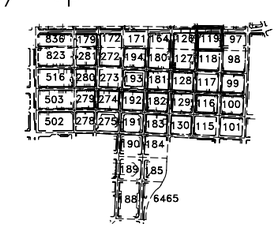

0' 10' 20' 40' 60' N

St. Louis CBD Downtown Streetscape :: Enhanced Schematic Design

Downtown Now! :: Downtown St. Louis Partnership :: St. Louis Development Corporation :: theHOK**Planning**Group :: HOK Lighting Group :: Kiku Obata & Company :: David Mason & Associates :: EDM, Inc.

September 2004

Site Plan :: City Block 119

6.08

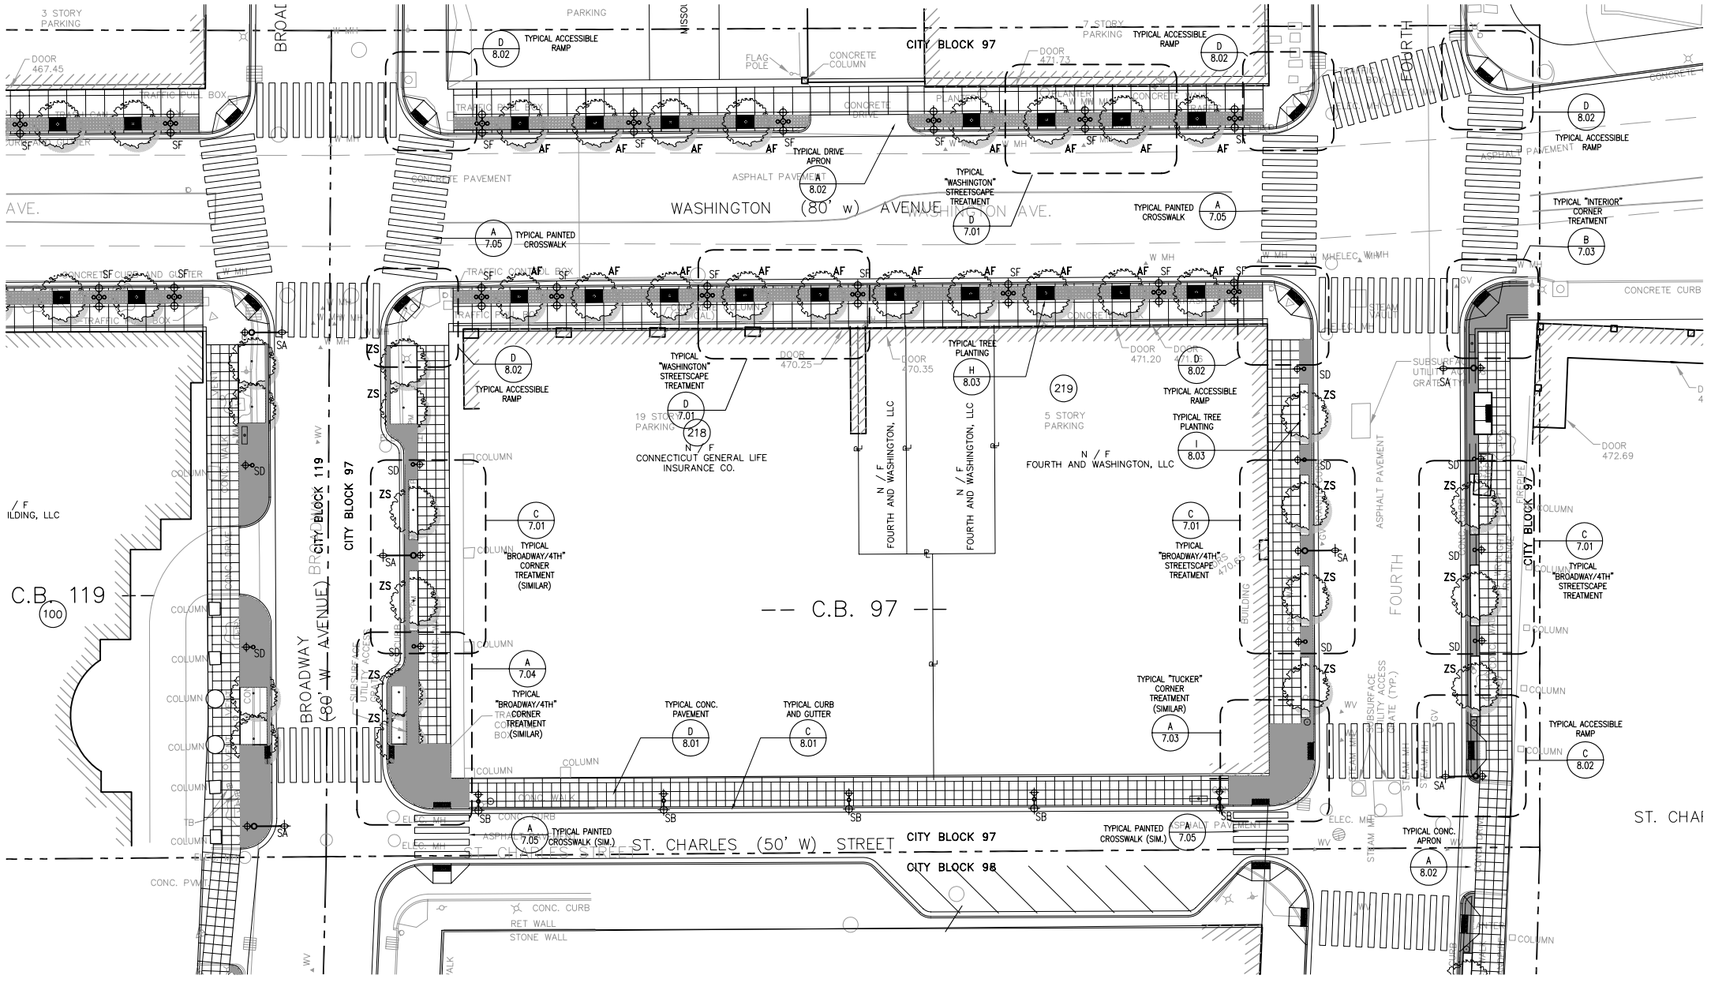

Legend

Street Furnishings

- Bus Shelter
- Metal Tree Grate (4'x6')
- Metal Bench (6' length)
- Newspaper Vending Machine
- Metal Trash Receptacle
- Metal Bollard
- Metal Bollard-Style Bike Rack
- Cast Stone Planter (42" dia.)
- Metal Planter (42"x42"x18")
- Metal Planter (42"x21"x18")
- Metal Planter (18"x18"x18")

Lighting

- SA — Street Light, Type SA; see Lighting Fixture Schedule
- SB — Street Light, Type SB; see Lighting Fixture Schedule
- SC — Street Light, Type SC; see Lighting Fixture Schedule
- SD — Street Light, Type SD; see Lighting Fixture Schedule
- SE — Street Light, Type SE; see Lighting Fixture Schedule

Landscaping

- AF — Street Tree, Type AF: Acer x Freemani 'Red Sunset' Maple
- FP — Street Tree, Type FP: Fraxinus Pennsylvanica 'Patmore' Green Ash
- PA — Street Tree, Type PA: Platanus x Acerifolia London Plane
- UH — Street Tree, Type UH: Ulmus 'Homestead' Elm
- UL — Street Tree, Type UL: Ulmus 'Liberty' Elm
- ZS — Street Tree, Type ZS: Zelkova Serrata 'Green Vase' Japanese Zelkova

Key Map

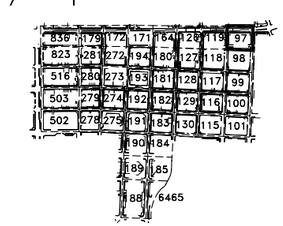

0' 10' 20' 40' 60' N

St. Louis CBD Downtown Streetscape :: Enhanced Schematic Design

Downtown Now! :: Downtown St. Louis Partnership :: St. Louis Development Corporation :: theHOK**Planning**Group :: HOK Lighting Group :: Kiku Obata & Company :: David Mason & Associates :: EDM, Inc.

September 2004

Site Plan :: City Block 97

6.09

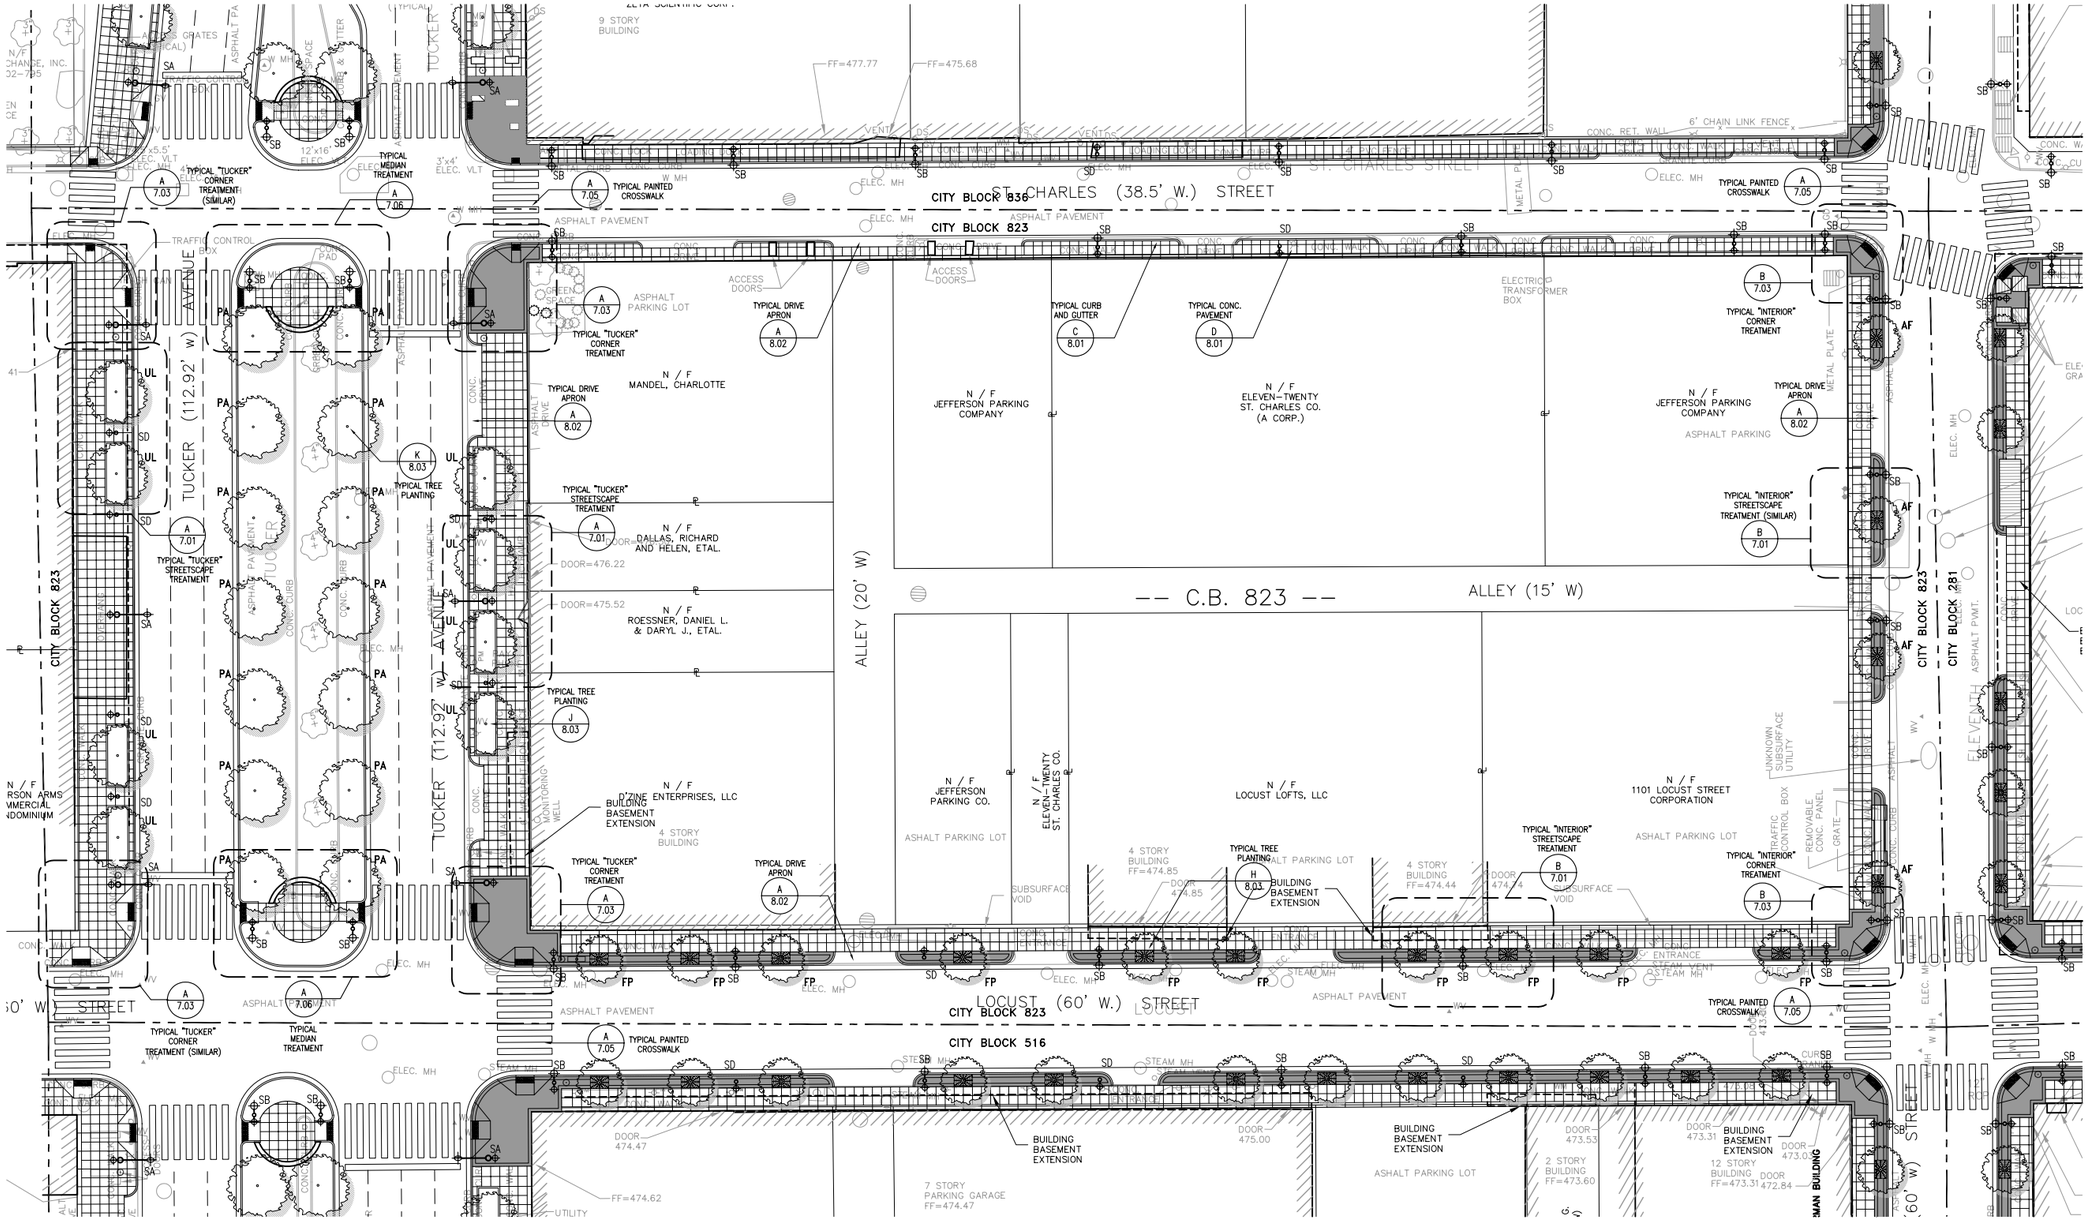

Legend

Street Furnishings

- Bus Shelter
- Metal Tree Grate (4'x6')
- Metal Bench (6' length)
- Newspaper Vending Machine
- Metal Trash Receptacle
- Metal Bollard
- Metal Bollard-Style Bike Rack
- Cast Stone Planter (42" dia.)
- Metal Planter (42"x42"x18")
- Metal Planter (42"x21"x18")
- Metal Planter (18"x18"x18")

Lighting

- SA — Street Light, Type SA; see Lighting Fixture Schedule
- SB — Street Light, Type SB; see Lighting Fixture Schedule
- SC — Street Light, Type SC; see Lighting Fixture Schedule
- SD — Street Light, Type SD; see Lighting Fixture Schedule
- SE — Street Light, Type SE; see Lighting Fixture Schedule

Landscaping

- AF — Street Tree, Type AF: Acer x Freemani 'Red Sunset' Maple
- FP — Street Tree, Type FP: Fraxinus Pennsylvanica 'Patmore' Green Ash
- PA — Street Tree, Type PA: Platanus x Acerifolia London Plane
- UH — Street Tree, Type UH: Ulmus 'Homestead' Elm
- UL — Street Tree, Type UL: Ulmus 'Liberty' Elm
- ZS — Street Tree, Type ZS: Zelkova Serrata 'Green Vase' Japanese Zelkova

Key Map

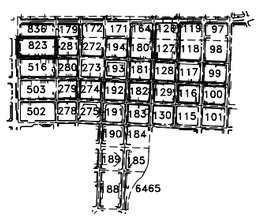

0' 10' 20' 40' 60' N

St. Louis CBD Downtown Streetscape :: Enhanced Schematic Design

Downtown Now! :: Downtown St. Louis Partnership :: St. Louis Development Corporation :: theHOK**Planning**Group :: HOK Lighting Group :: Kiku Obata & Company :: David Mason & Associates :: EDM, Inc.

September 2004

Site Plan :: City Block 823

6.10

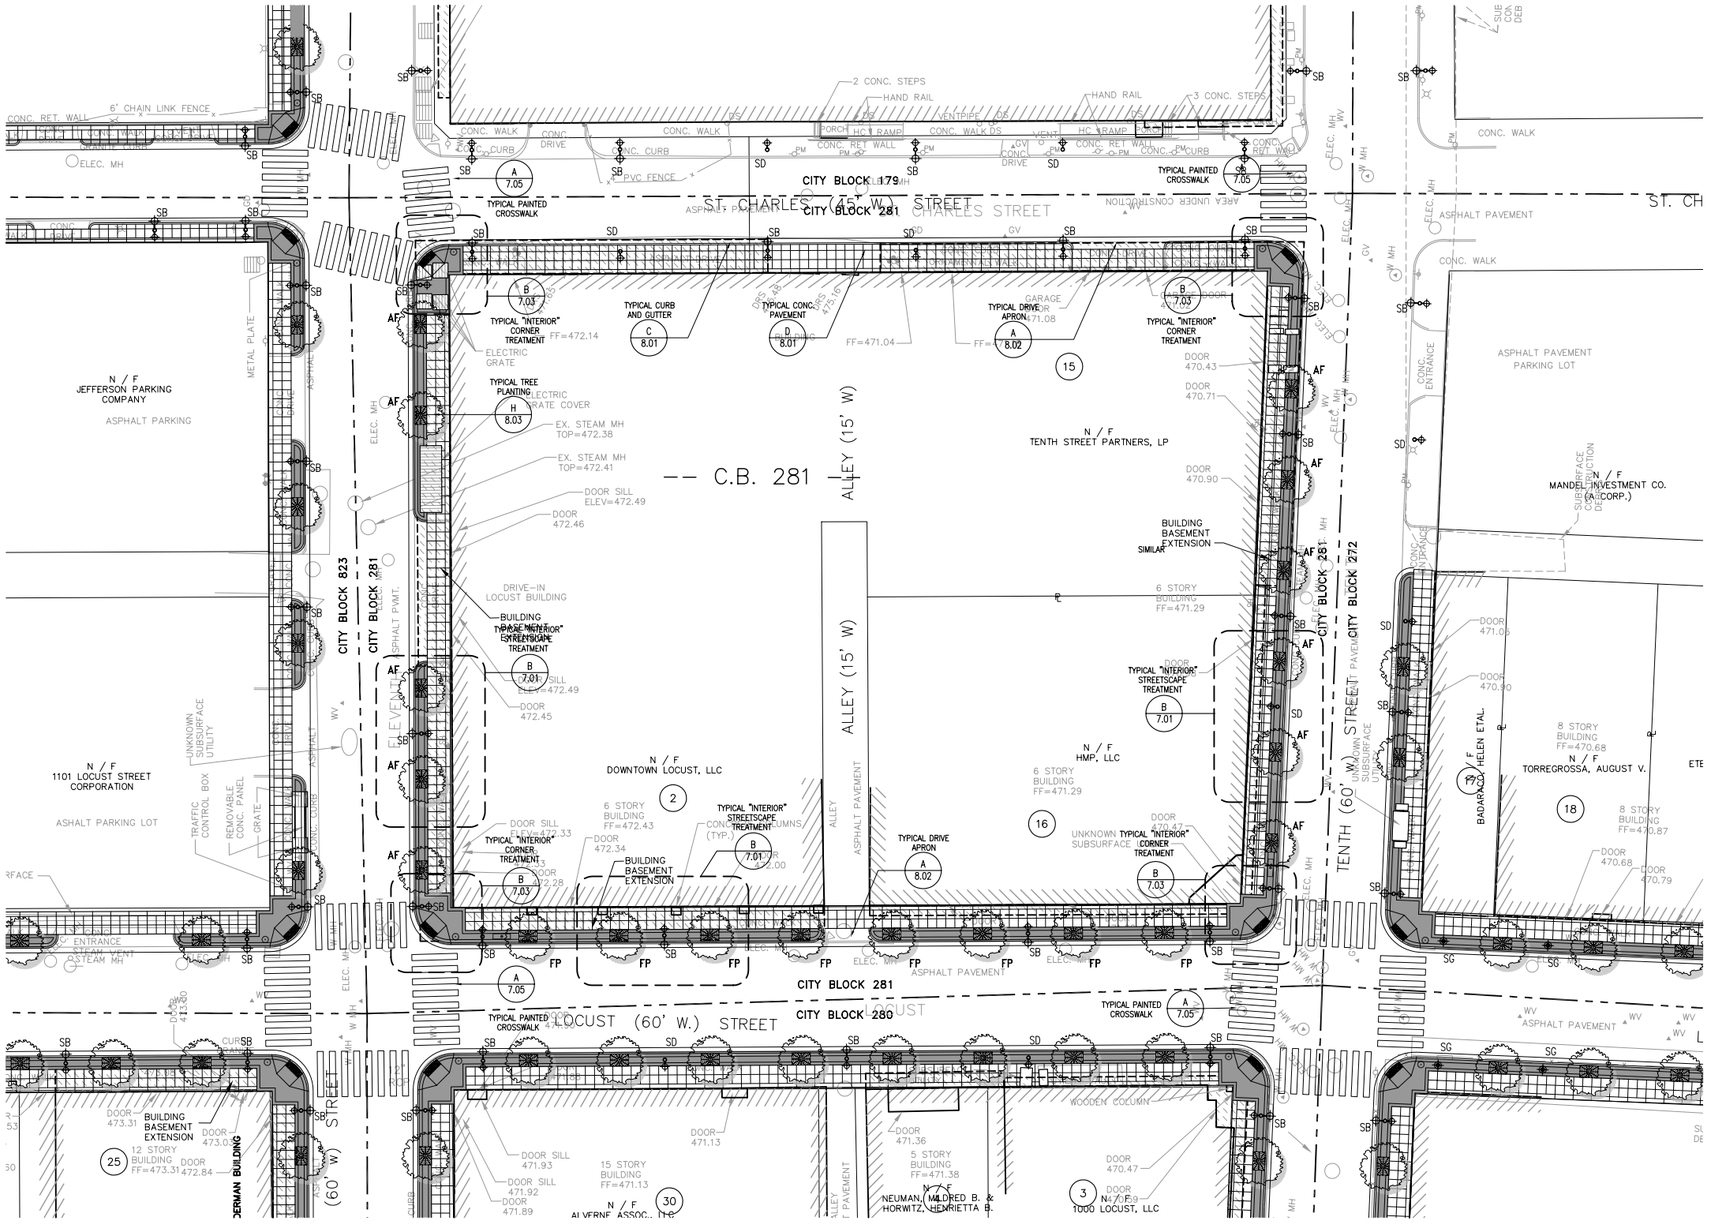

Legend

Street Furnishings

- Bus Shelter
- Metal Tree Grate (4'x6')
- Metal Bench (6' length)
- Newspaper Vending Machine
- Metal Trash Receptacle
- Metal Bollard
- Metal Bollard-Style Bike Rack
- Cast Stone Planter (42" dia.)
- Metal Planter (42"x42"x18")
- Metal Planter (42"x21"x18")
- Metal Planter (18"x18"x18")

Lighting

- SA — Street Light, Type SA; see Lighting Fixture Schedule
- SB — Street Light, Type SB; see Lighting Fixture Schedule
- SC — Street Light, Type SC; see Lighting Fixture Schedule
- SD — Street Light, Type SD; see Lighting Fixture Schedule
- SE — Street Light, Type SE; see Lighting Fixture Schedule

Landscaping

- AF — Street Tree, Type AF; Acer x Freemani 'Red Sunset' Maple
- FP — Street Tree, Type FP; Fraxinus Pennsylvanica 'Patmore' Green Ash
- PA — Street Tree, Type PA; Platanus x Acerifolia London Plane
- UH — Street Tree, Type UH; Ulmus 'Homestead' Elm
- UL — Street Tree, Type UL; Ulmus 'Liberty' Elm
- ZS — Street Tree, Type ZS; Zelkova Serrata 'Green Vase' Japanese Zelkova

Key Map

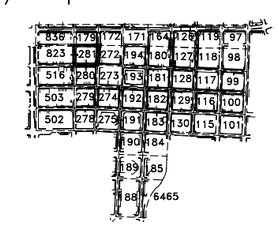

0' 10' 20' 40' 60' N

St. Louis CBD Downtown Streetscape :: Enhanced Schematic Design

Downtown Now! :: Downtown St. Louis Partnership :: St. Louis Development Corporation :: theHOK**Planning**Group :: HOK Lighting Group :: Kiku Obata & Company :: David Mason & Associates :: EDM, Inc.

September 2004

Site Plan :: City Block 281

6.11

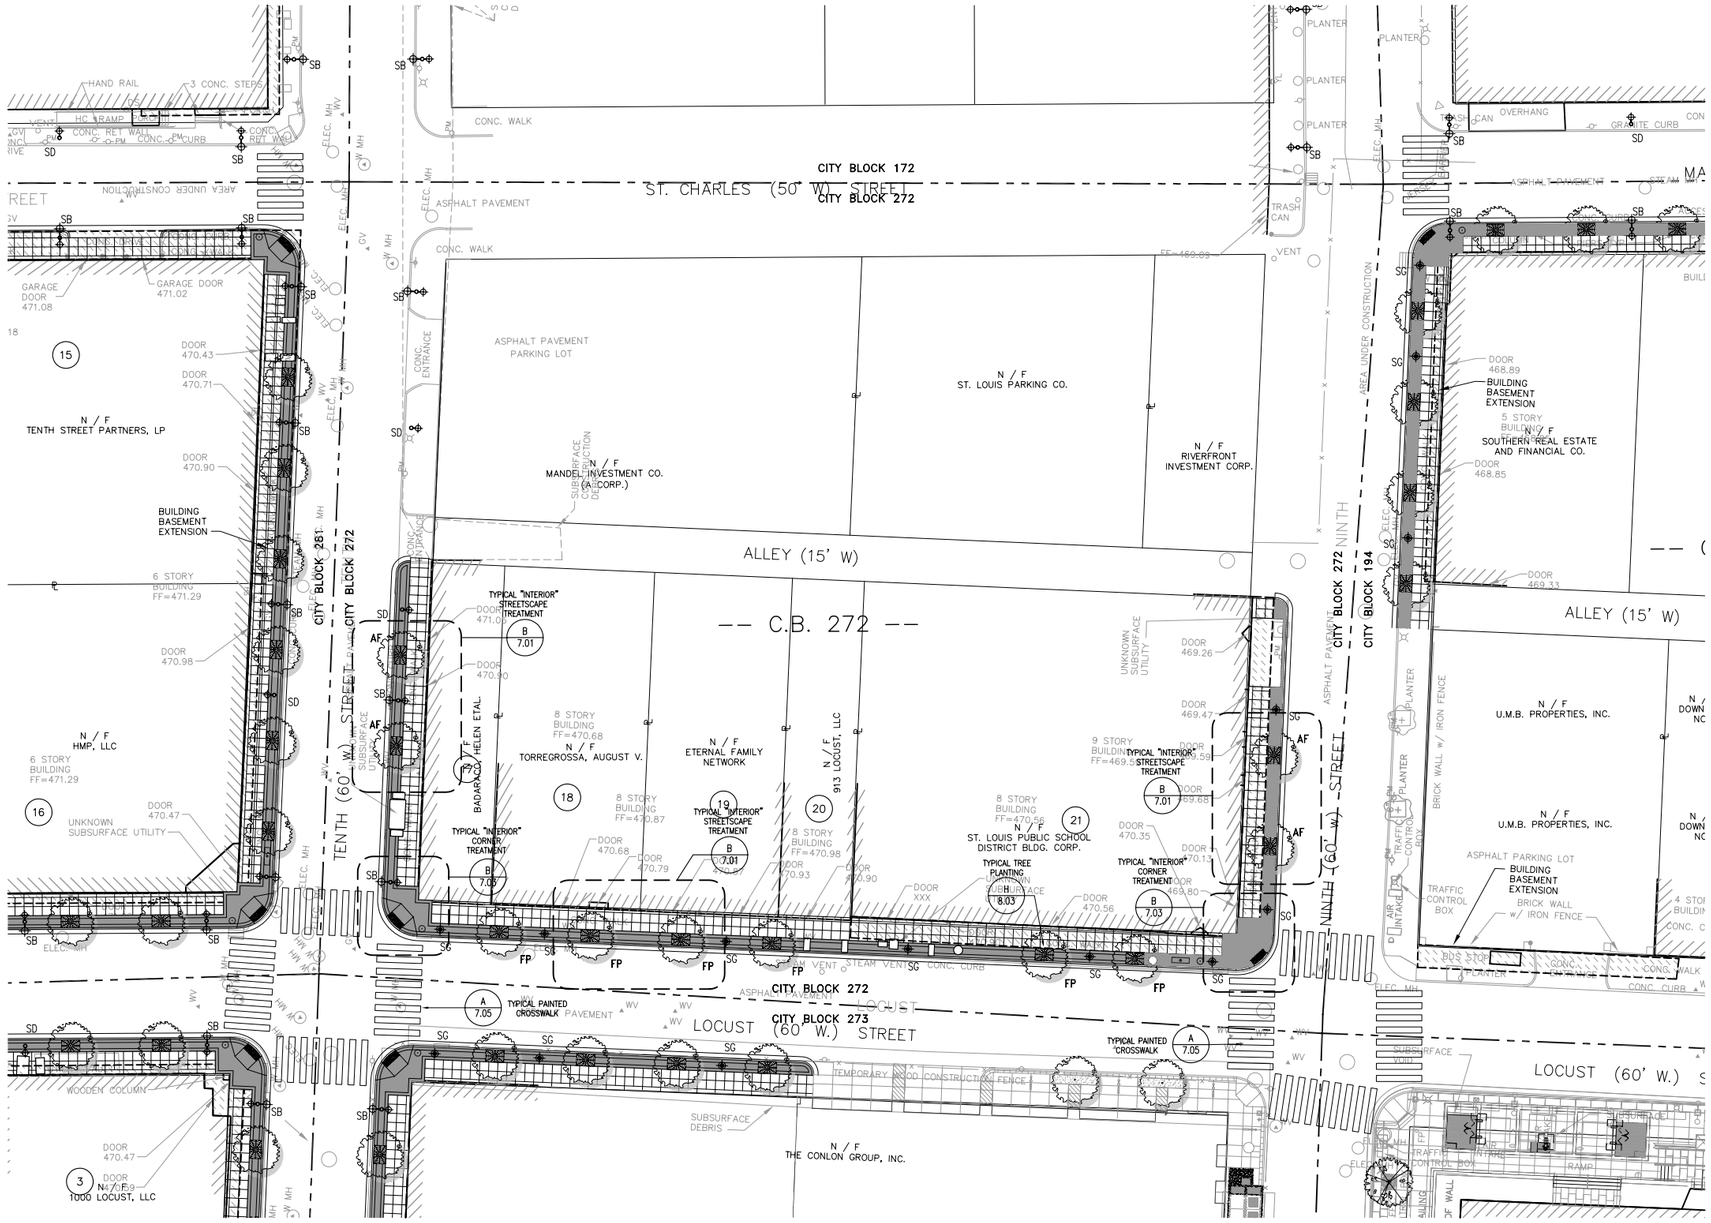

Legend

Street Furnishings

- Bus Shelter
- Metal Tree Grate (4'x6')
- Metal Bench (6' length)
- Newspaper Vending Machine
- Metal Trash Receptacle
- Metal Bollard
- Metal Bollard-Style Bike Rack
- Cast Stone Planter (42" dia.)
- Metal Planter (42"x42"x18")
- Metal Planter (42"x21"x18")
- Metal Planter (18"x18"x18")

Lighting

- SA — Street Light, Type SA; see Lighting Fixture Schedule
- SB — Street Light, Type SB; see Lighting Fixture Schedule
- SC — Street Light, Type SC; see Lighting Fixture Schedule
- SD — Street Light, Type SD; see Lighting Fixture Schedule
- SE — Street Light, Type SE; see Lighting Fixture Schedule

Landscaping

- AF — Street Tree, Type AF: Acer x Freemani 'Red Sunset' Maple
- FP — Street Tree, Type FP: Fraxinus Pennsylvanica 'Patmore' Green Ash
- PA — Street Tree, Type PA: Platanus x Acerifolia London Plane
- UH — Street Tree, Type UH: Ulmus 'Homestead' Elm
- UL — Street Tree, Type UL: Ulmus 'Liberty' Elm
- ZS — Street Tree, Type ZS: Zelkova Serrata 'Green Vase' Japanese Zelkova

Key Map

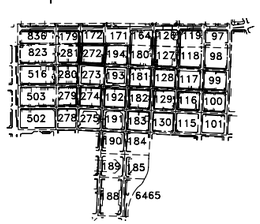

0' 10' 20' 40' 60' N

St. Louis CBD Downtown Streetscape :: Enhanced Schematic Design

Downtown Now! :: Downtown St. Louis Partnership :: St. Louis Development Corporation :: theHOK**Planning**Group :: HOK Lighting Group :: Kiku Obata & Company :: David Mason & Associates :: EDM, Inc.

September 2004

Site Plan :: City Block 272

6.12

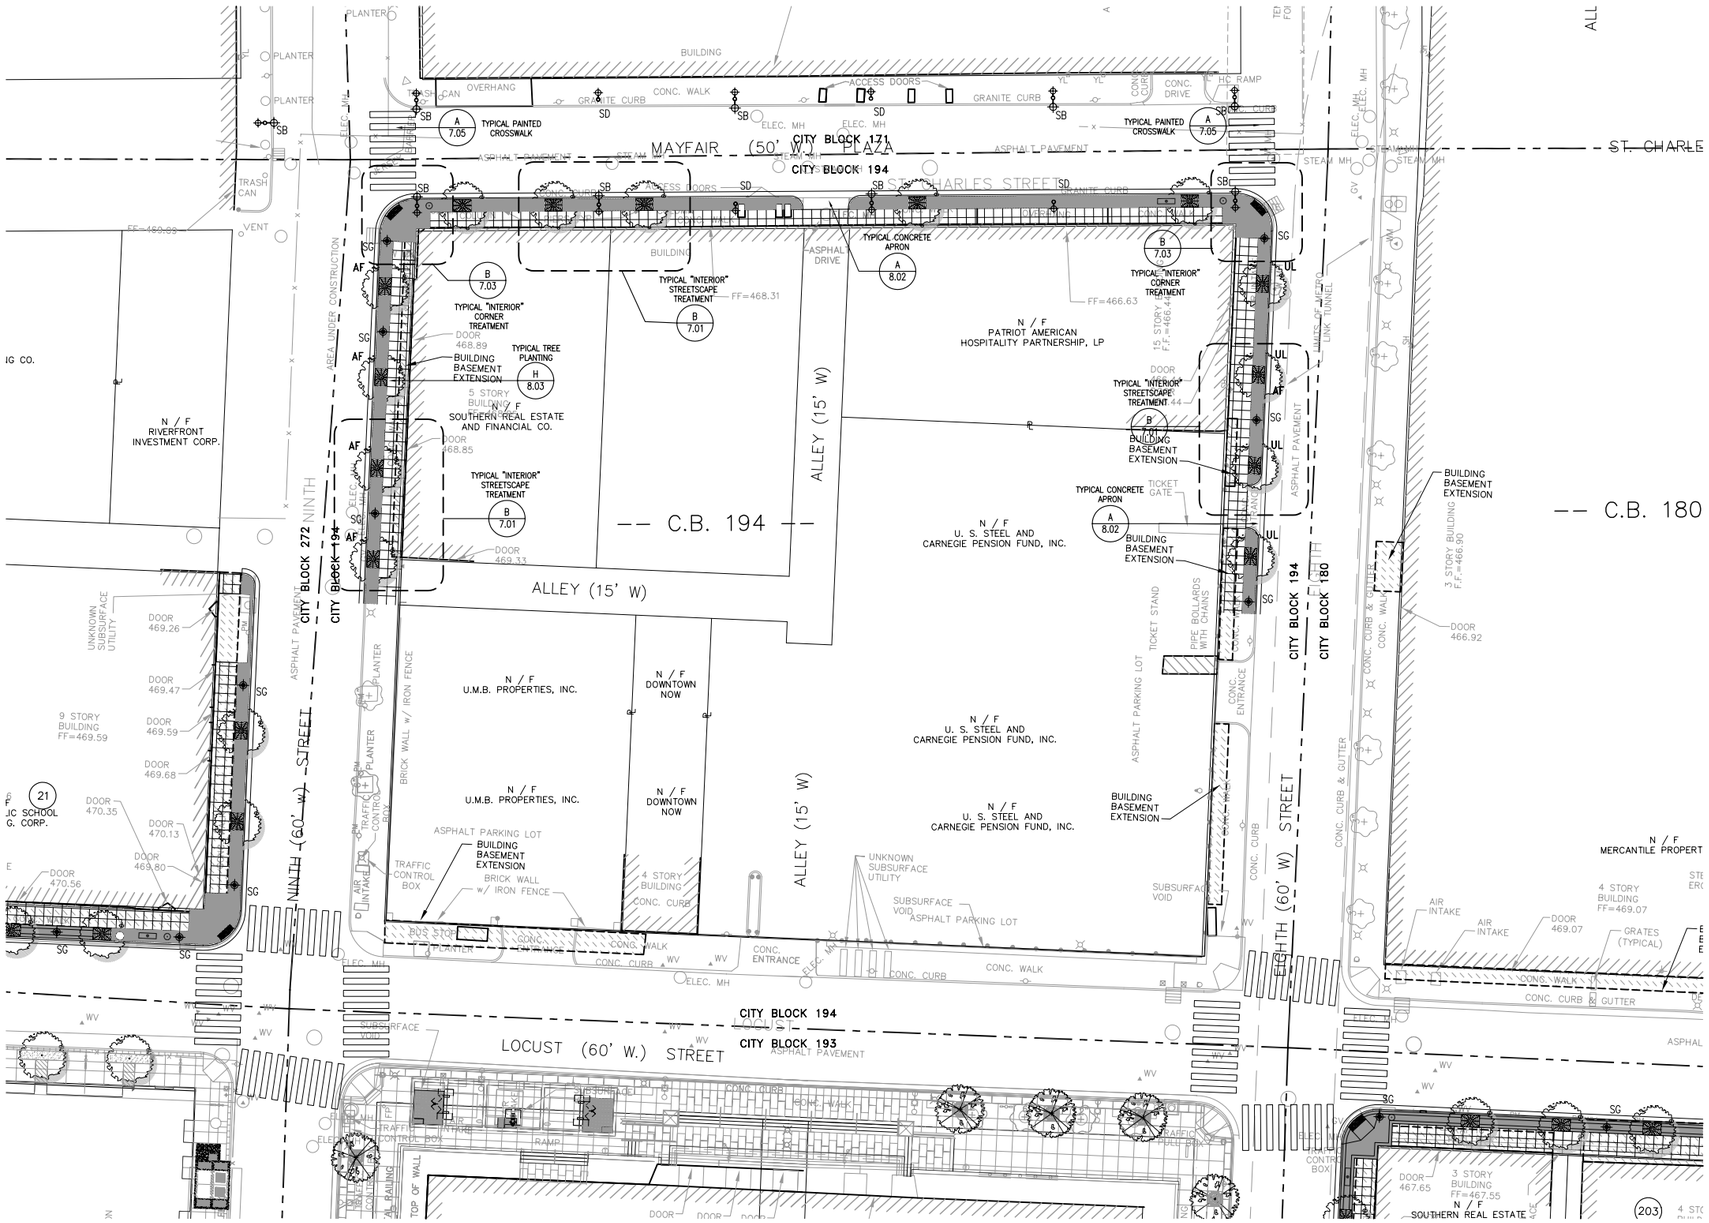

Legend

Street Furnishings

- Bus Shelter
- Metal Tree Grate (4'x6')
- Metal Bench (6' length)
- Newspaper Vending Machine
- Metal Trash Receptacle
- Metal Bollard
- Metal Bollard-Style Bike Rack
- Cast Stone Planter (42" dia.)
- Metal Planter (42"x42"x18")
- Metal Planter (42"x21"x18")
- Metal Planter (18"x18"x18")

Lighting

- SA — Street Light, Type SA; see Lighting Fixture Schedule
- SB — Street Light, Type SB; see Lighting Fixture Schedule
- SC — Street Light, Type SC; see Lighting Fixture Schedule
- SD — Street Light, Type SD; see Lighting Fixture Schedule
- SE — Street Light, Type SE; see Lighting Fixture Schedule

Landscaping

- AF — Street Tree, Type AF: Acer x Freemani 'Red Sunset' Maple
- FP — Street Tree, Type FP: Fraxinus Pennsylvanica 'Patmore' Green Ash
- PA — Street Tree, Type PA: Platanus x Acerifolia London Plane
- UH — Street Tree, Type UH: Ulmus 'Homestead' Elm
- UL — Street Tree, Type UL: Ulmus 'Liberty' Elm
- ZS — Street Tree, Type ZS: Zelkova Serrata 'Green Vase' Japanese Zelkova

Key Map

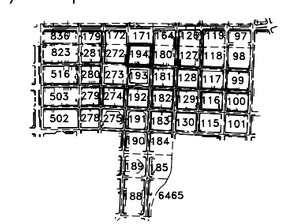

0' 10' 20' 40' 60' N

St. Louis CBD Downtown Streetscape :: Enhanced Schematic Design

Downtown Now! :: Downtown St. Louis Partnership :: St. Louis Development Corporation :: theHOK**Planning**Group :: HOK Lighting Group :: Kiku Obata & Company :: David Mason & Associates :: EDM, Inc.

September 2004

Site Plan :: City Block 194

6.13

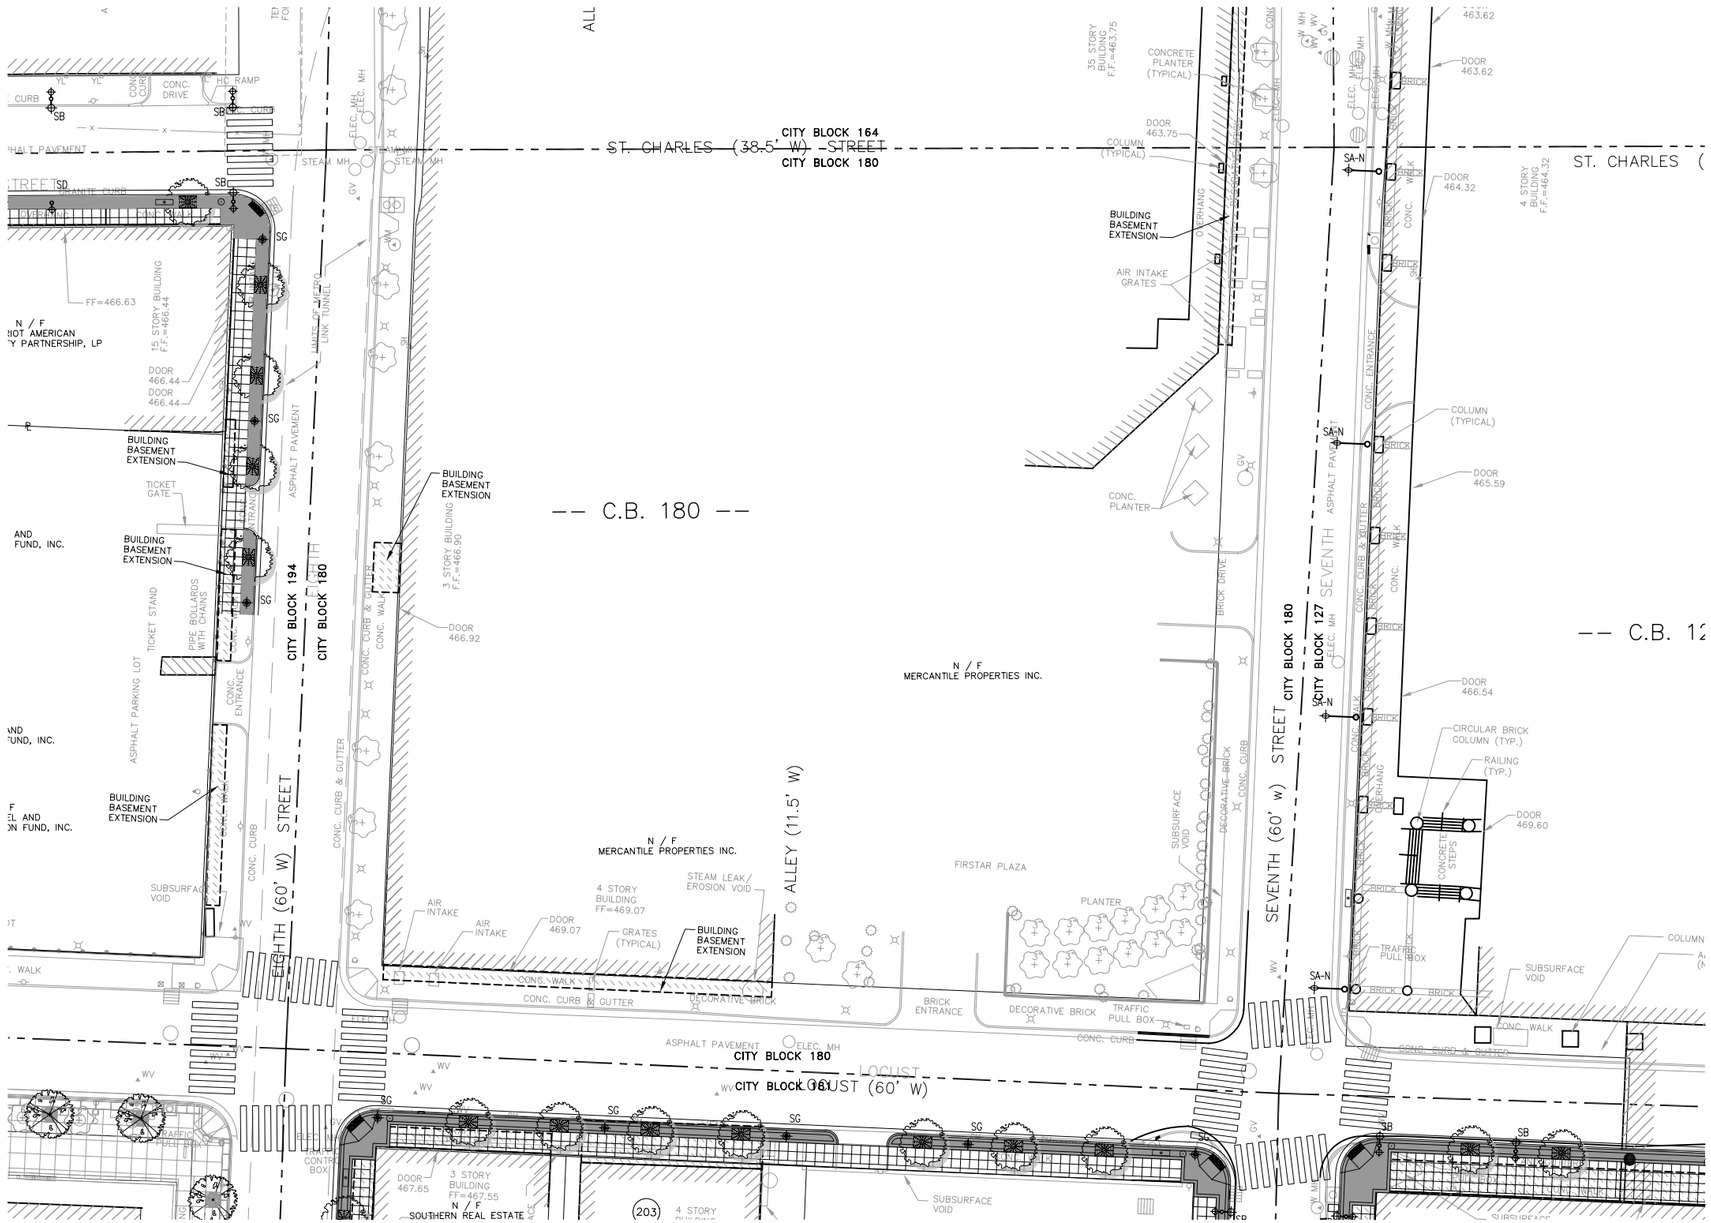

Legend

Street Furnishings

- Bus Shelter
- Metal Tree Grate (4'x6')
- Metal Bench (6' length)
- Newspaper Vending Machine
- Metal Trash Receptacle
- Metal Bollard
- Metal Bollard-Style Bike Rack
- Cast Stone Planter (42" dia.)
- Metal Planter (42"x42"x18")
- Metal Planter (42"x21"x18")
- Metal Planter (18"x18"x18")

Lighting

- SA — Street Light, Type SA; see Lighting Fixture Schedule
- SB — Street Light, Type SB; see Lighting Fixture Schedule
- SC — Street Light, Type SC; see Lighting Fixture Schedule
- SD — Street Light, Type SD; see Lighting Fixture Schedule
- SE — Street Light, Type SE; see Lighting Fixture Schedule

Landscaping

- AF — Street Tree, Type AF; Acer x Freemani 'Red Sunset' Maple
- FP — Street Tree, Type FP; Fraxinus Pennsylvanica 'Patmore' Green Ash
- PA — Street Tree, Type PA; Platanus x Acerifolia London Plane
- UH — Street Tree, Type UH; Ulmus 'Homestead' Elm
- UL — Street Tree, Type UL; Ulmus 'Liberty' Elm
- ZS — Street Tree, Type ZS; Zelkova Serrata 'Green Vase' Japanese Zelkova

Key Map

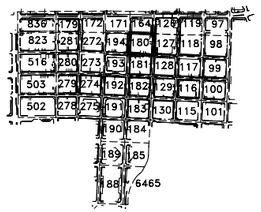

0' 10' 20' 40' 60' N

St. Louis CBD Downtown Streetscape :: Enhanced Schematic Design

Downtown Now! :: Downtown St. Louis Partnership :: St. Louis Development Corporation :: theHOK**Planning**Group :: HOK Lighting Group :: Kiku Obata & Company :: David Mason & Associates :: EDM, Inc.

September 2004

Site Plan :: City Block 180

6.14

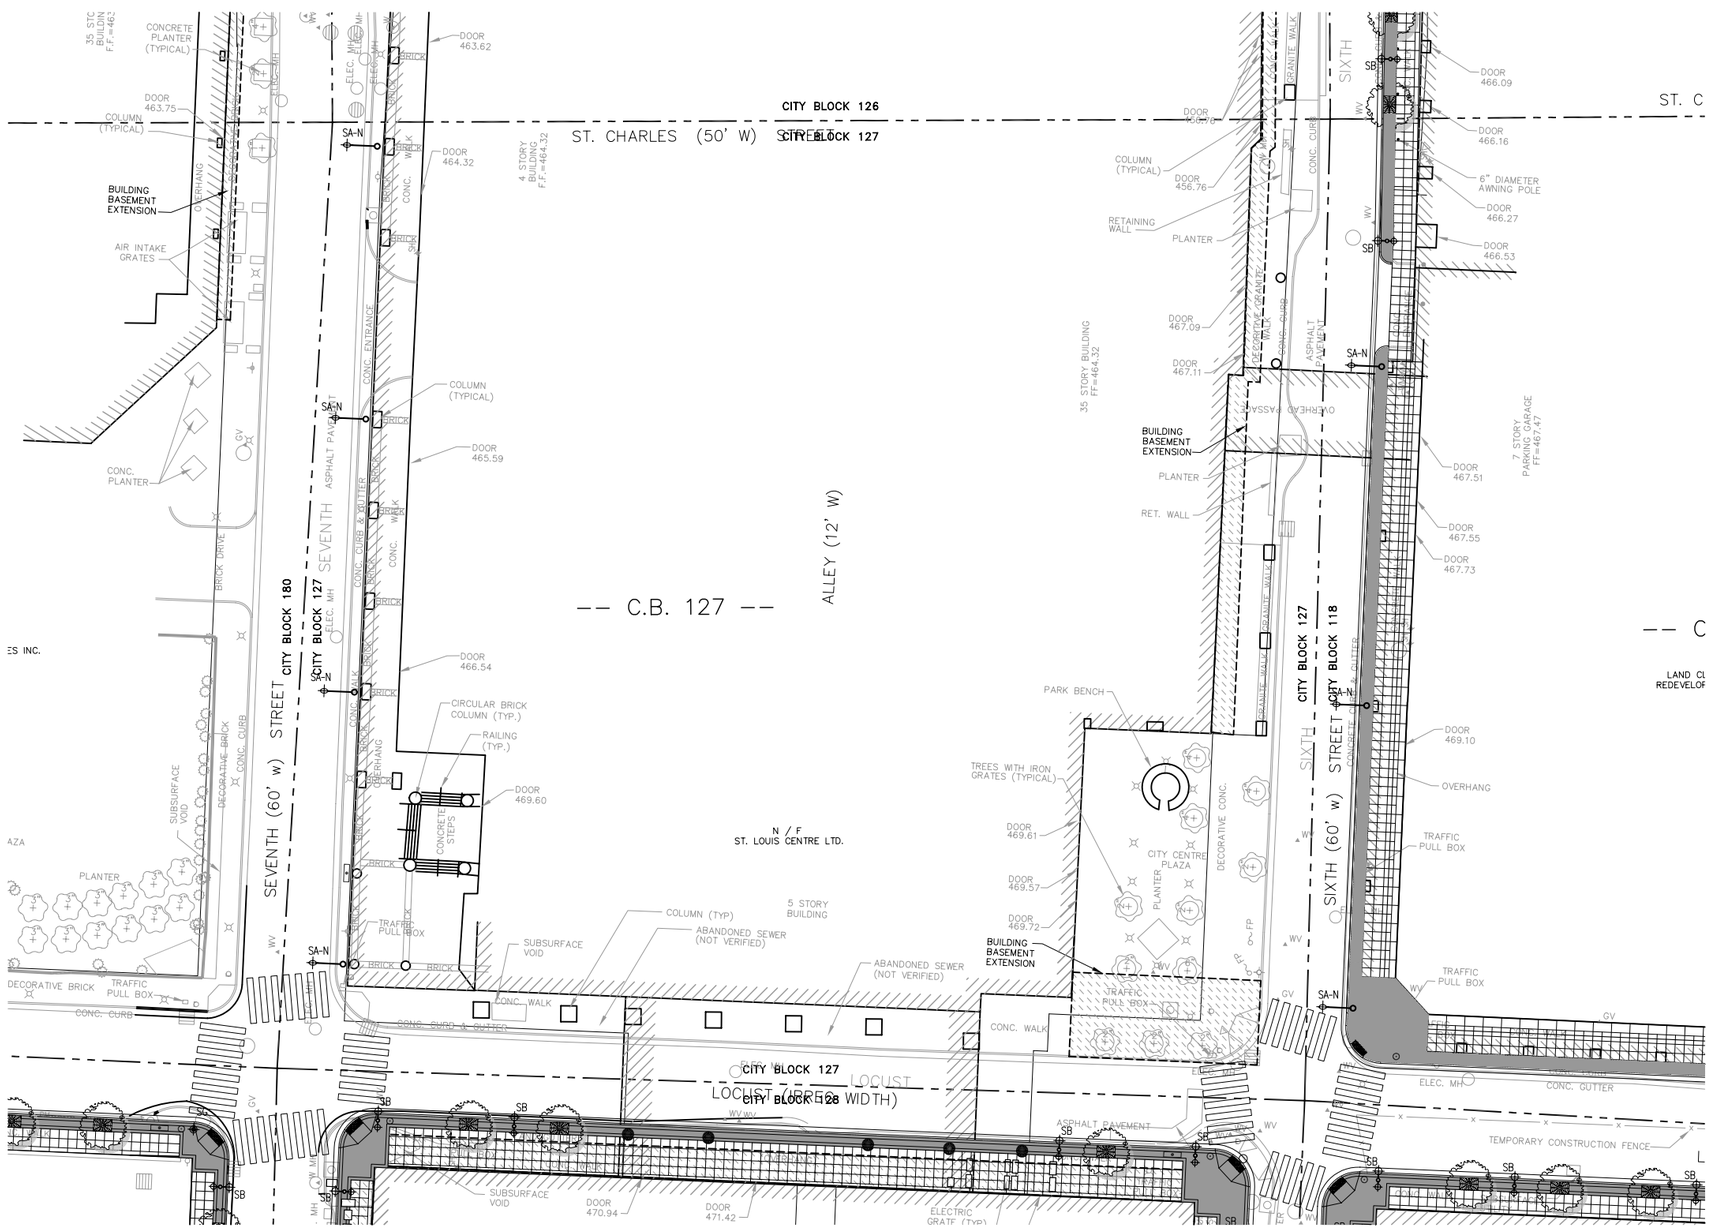

Legend

Street Furnishings

- Bus Shelter
- Metal Tree Grate (4'x6')
- Metal Bench (6' length)
- Newspaper Vending Machine
- Metal Trash Receptacle
- Metal Bollard
- Metal Bollard-Style Bike Rack
- Cast Stone Planter (42" dia.)
- Metal Planter (42"x42"x18")
- Metal Planter (42"x21"x18")
- Metal Planter (18"x18"x18")

Lighting

- SA — Street Light, Type SA; see Lighting Fixture Schedule
- SB — Street Light, Type SB; see Lighting Fixture Schedule
- SC — Street Light, Type SC; see Lighting Fixture Schedule
- SD — Street Light, Type SD; see Lighting Fixture Schedule
- SE — Street Light, Type SE; see Lighting Fixture Schedule

Landscaping

- AF — Street Tree, Type AF: Acer x Freemani 'Red Sunset' Maple
- FP — Street Tree, Type FP: Fraxinus Pennsylvanica 'Patmore' Green Ash
- PA — Street Tree, Type PA: Platanus x Acerifolia London Plane
- UH — Street Tree, Type UH: Ulmus 'Homestead' Elm
- UL — Street Tree, Type UL: Ulmus 'Liberty' Elm
- ZS — Street Tree, Type ZS: Zelkova Serrata 'Green Vase' Japanese Zelkova

Key Map

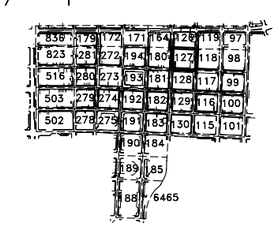

0' 10' 20' 40' 60' N

St. Louis CBD Downtown Streetscape :: Enhanced Schematic Design

Downtown Now! :: Downtown St. Louis Partnership :: St. Louis Development Corporation :: theHOK**Planning**Group :: HOK Lighting Group :: Kiku Obata & Company :: David Mason & Associates :: EDM, Inc.

September 2004

Site Plan :: City Block 127

6.15

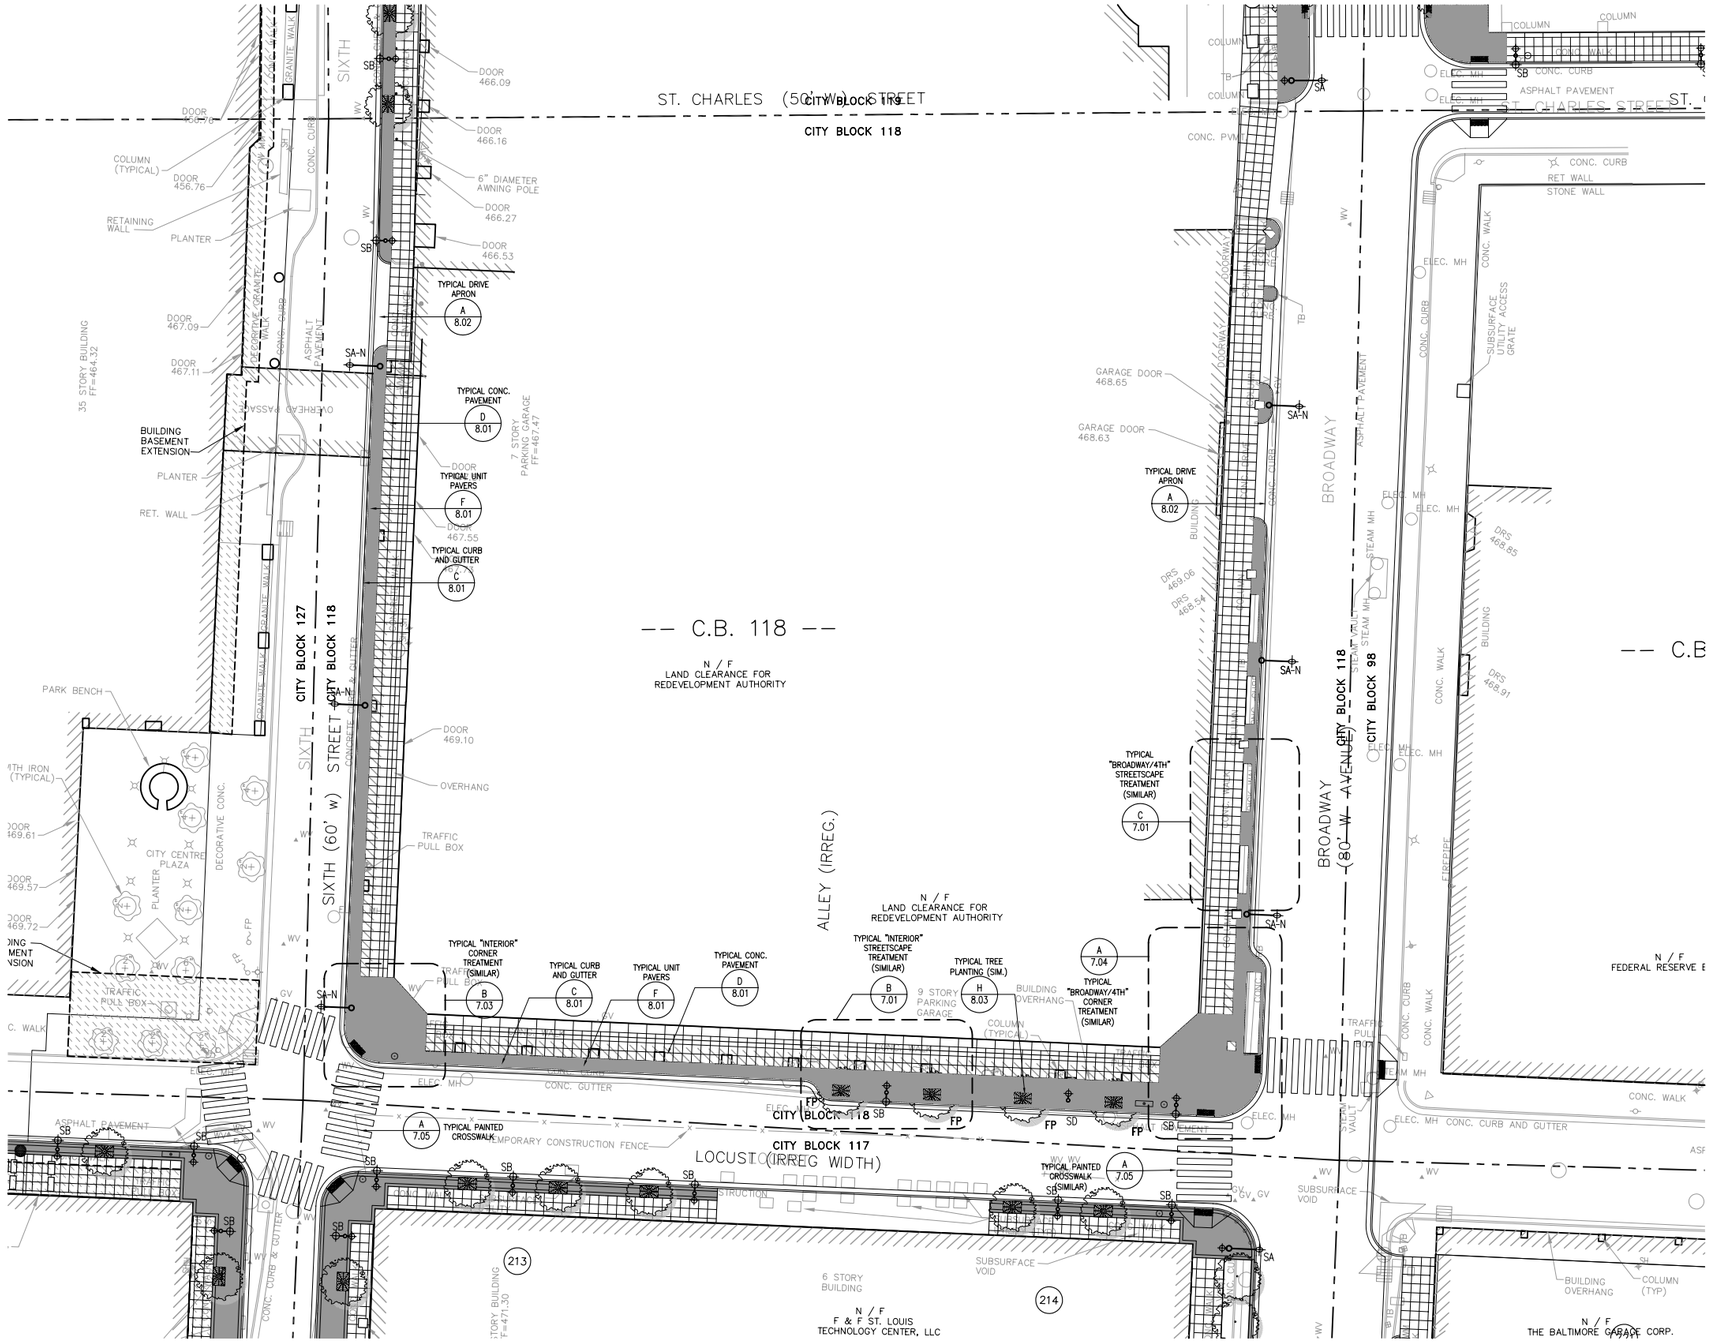

Legend

Street Furnishings

- Bus Shelter
- Metal Tree Grate (4'x6')
- Metal Bench (6' length)
- Newspaper Vending Machine
- Metal Trash Receptacle
- Metal Bollard
- Metal Bollard-Style Bike Rack
- Cast Stone Planter (42" dia.)
- Metal Planter (42"x42"x18")
- Metal Planter (42"x21"x18")
- Metal Planter (18"x18"x18")

Lighting

- SA — Street Light, Type SA; see Lighting Fixture Schedule
- SB — Street Light, Type SB; see Lighting Fixture Schedule
- SC — Street Light, Type SC; see Lighting Fixture Schedule
- SD — Street Light, Type SD; see Lighting Fixture Schedule
- SE — Street Light, Type SE; see Lighting Fixture Schedule

Landscaping

- AF — Street Tree, Type AF: Acer x Freemani 'Red Sunset' Maple
- FP — Street Tree, Type FP: Fraxinus Pennsylvanica 'Patmore' Green Ash
- PA — Street Tree, Type PA: Platanus x Acerifolia London Plane
- UH — Street Tree, Type UH: Ulmus 'Homestead' Elm
- UL — Street Tree, Type UL: Ulmus 'Liberty' Elm
- ZS — Street Tree, Type ZS: Zelkova Serrata 'Green Vase' Japanese Zelkova

Key Map

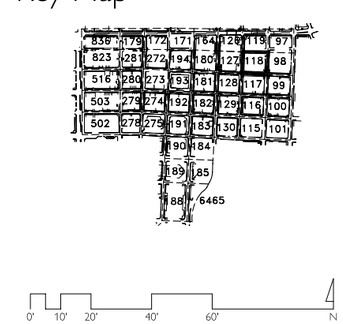

St. Louis CBD Downtown Streetscape :: Enhanced Schematic Design

Downtown Now! :: Downtown St. Louis Partnership :: St. Louis Development Corporation :: theHOK**Planning**Group :: HOK Lighting Group :: Kiku Obata & Company :: David Mason & Associates :: EDM, Inc.

September 2004

Site Plan :: City Block 118

6.16

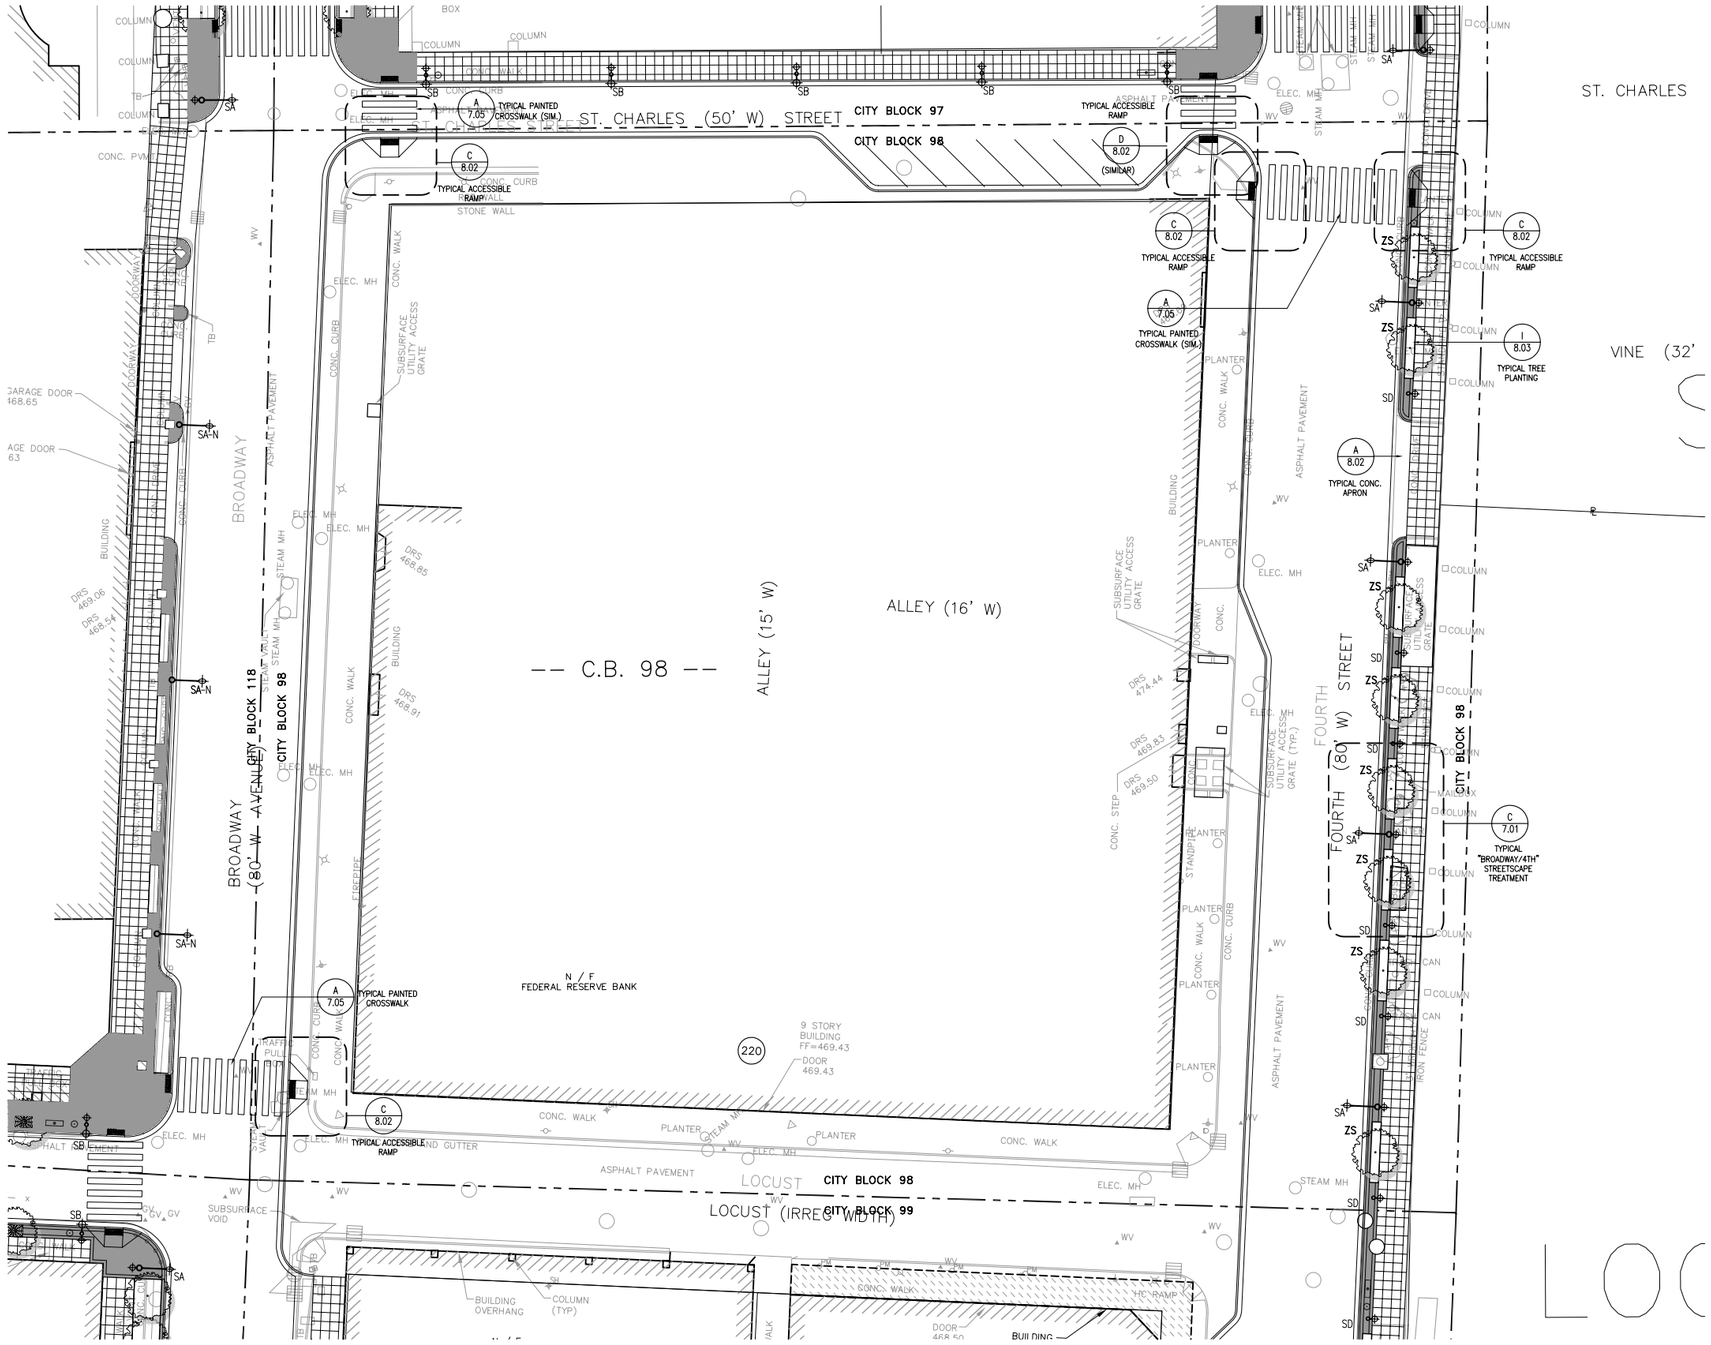

Legend

Street Furnishings

- Bus Shelter
- Metal Tree Grate (4'x6')
- Metal Bench (6' length)
- Newspaper Vending Machine
- Metal Trash Receptacle
- Metal Bollard
- Metal Bollard-Style Bike Rack
- Cast Stone Planter (42" dia.)
- Metal Planter (42"x42"x18")
- Metal Planter (42"x21"x18")
- Metal Planter (18"x18"x18")

Lighting

- SA — Street Light, Type SA; see Lighting Fixture Schedule
- SB — Street Light, Type SB; see Lighting Fixture Schedule
- SC — Street Light, Type SC; see Lighting Fixture Schedule
- SD — Street Light, Type SD; see Lighting Fixture Schedule
- SE — Street Light, Type SE; see Lighting Fixture Schedule

Landscaping

- AF — Street Tree, Type AF: Acer x Freemani 'Red Sunset' Maple
- FP — Street Tree, Type FP: Fraxinus Pennsylvanica 'Patmore' Green Ash
- PA — Street Tree, Type PA: Platanus x Acerifolia London Plane
- UH — Street Tree, Type UH: Ulmus 'Homestead' Elm
- UL — Street Tree, Type UL: Ulmus 'Liberty' Elm
- ZS — Street Tree, Type ZS: Zelkova Serrata 'Green Vase' Japanese Zelkova

Key Map

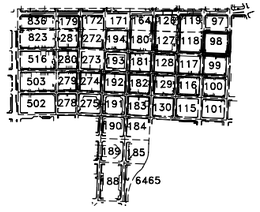

0' 10' 20' 40' 60' N

St. Louis CBD Downtown Streetscape :: Enhanced Schematic Design

Downtown Now! :: Downtown St. Louis Partnership :: St. Louis Development Corporation :: theHOK**Planning**Group :: HOK Lighting Group :: Kiku Obata & Company :: David Mason & Associates :: EDM, Inc.

September 2004

Site Plan :: City Block 98

6.17

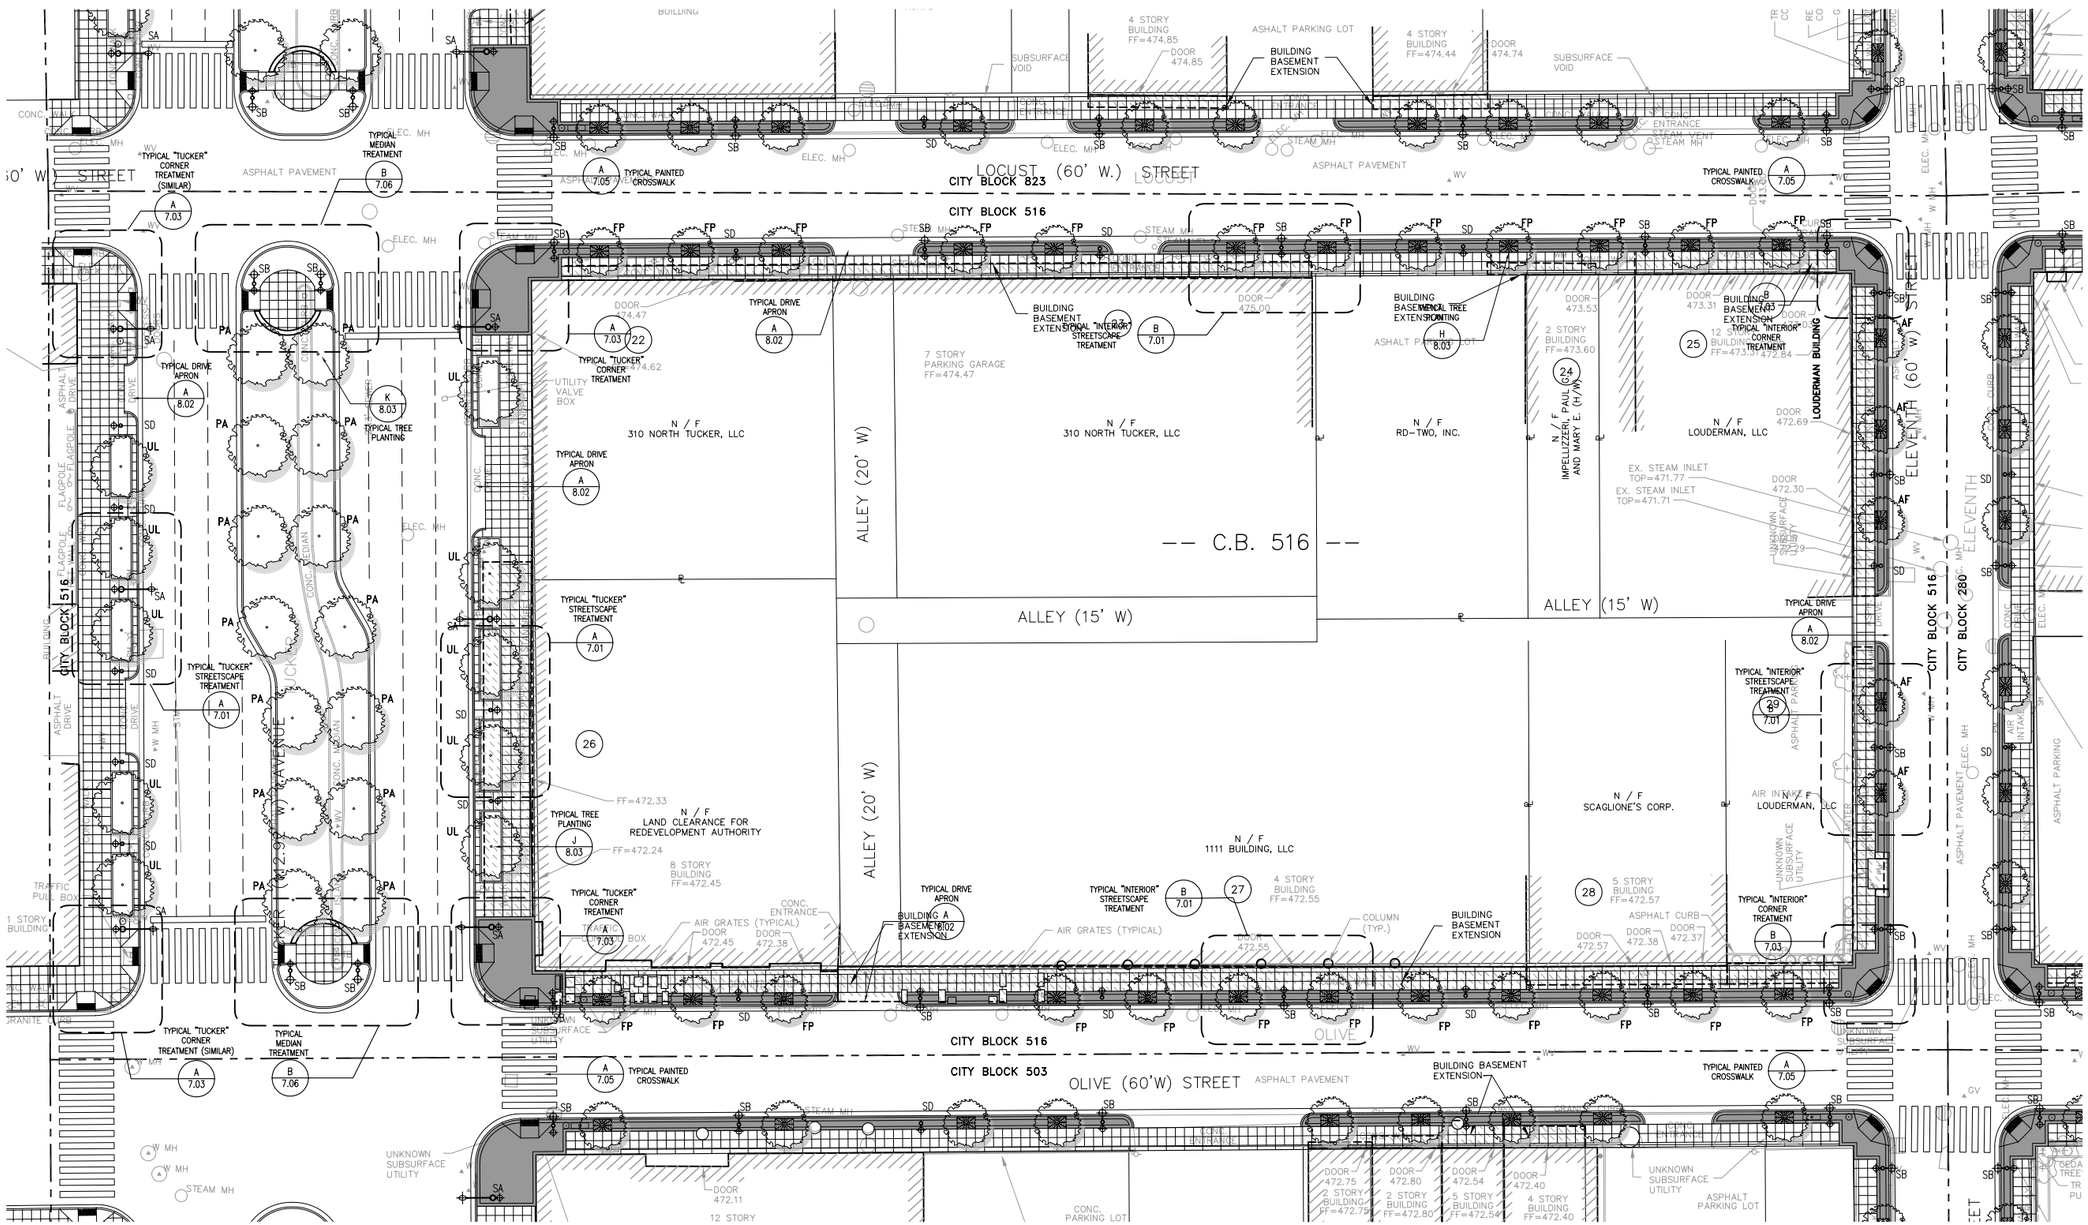

Legend

Street Furnishings

- Bus Shelter
- Metal Tree Grate (4'x6')
- Metal Bench (6' length)
- Newspaper Vending Machine
- Metal Trash Receptacle
- Metal Bollard
- Metal Bollard-Style Bike Rack
- Cast Stone Planter (42" dia.)
- Metal Planter (42"x42"x18")
- Metal Planter (42"x21"x18")
- Metal Planter (18"x18"x18")

Lighting

- SA Street Light, Type SA; see Lighting Fixture Schedule
- SB Street Light, Type SB; see Lighting Fixture Schedule
- SC Street Light, Type SC; see Lighting Fixture Schedule
- SD Street Light, Type SD; see Lighting Fixture Schedule
- SE Street Light, Type SE; see Lighting Fixture Schedule

Landscaping

- AF Street Tree, Type AF: Acer x Freemani 'Red Sunset' Maple
- FP Street Tree, Type FP: Fraxinus Pennsylvanica 'Patmore' Green Ash
- PA Street Tree, Type PA: Platanus x Acerifolia London Plane
- UH Street Tree, Type UH: Ulmus 'Homestead' Elm
- UL Street Tree, Type UL: Ulmus 'Liberty' Elm
- ZS Street Tree, Type ZS: Zelkova Serrata 'Green Vase' Japanese Zelkova

Key Map

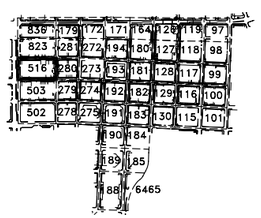

0' 10' 20' 40' 60' N

St. Louis CBD Downtown Streetscape :: Enhanced Schematic Design

Downtown Now! :: Downtown St. Louis Partnership :: St. Louis Development Corporation :: theHOK**Planning**Group :: HOK Lighting Group :: Kiku Obata & Company :: David Mason & Associates :: EDM, Inc.

September 2004

Site Plan :: City Block 516

6.18

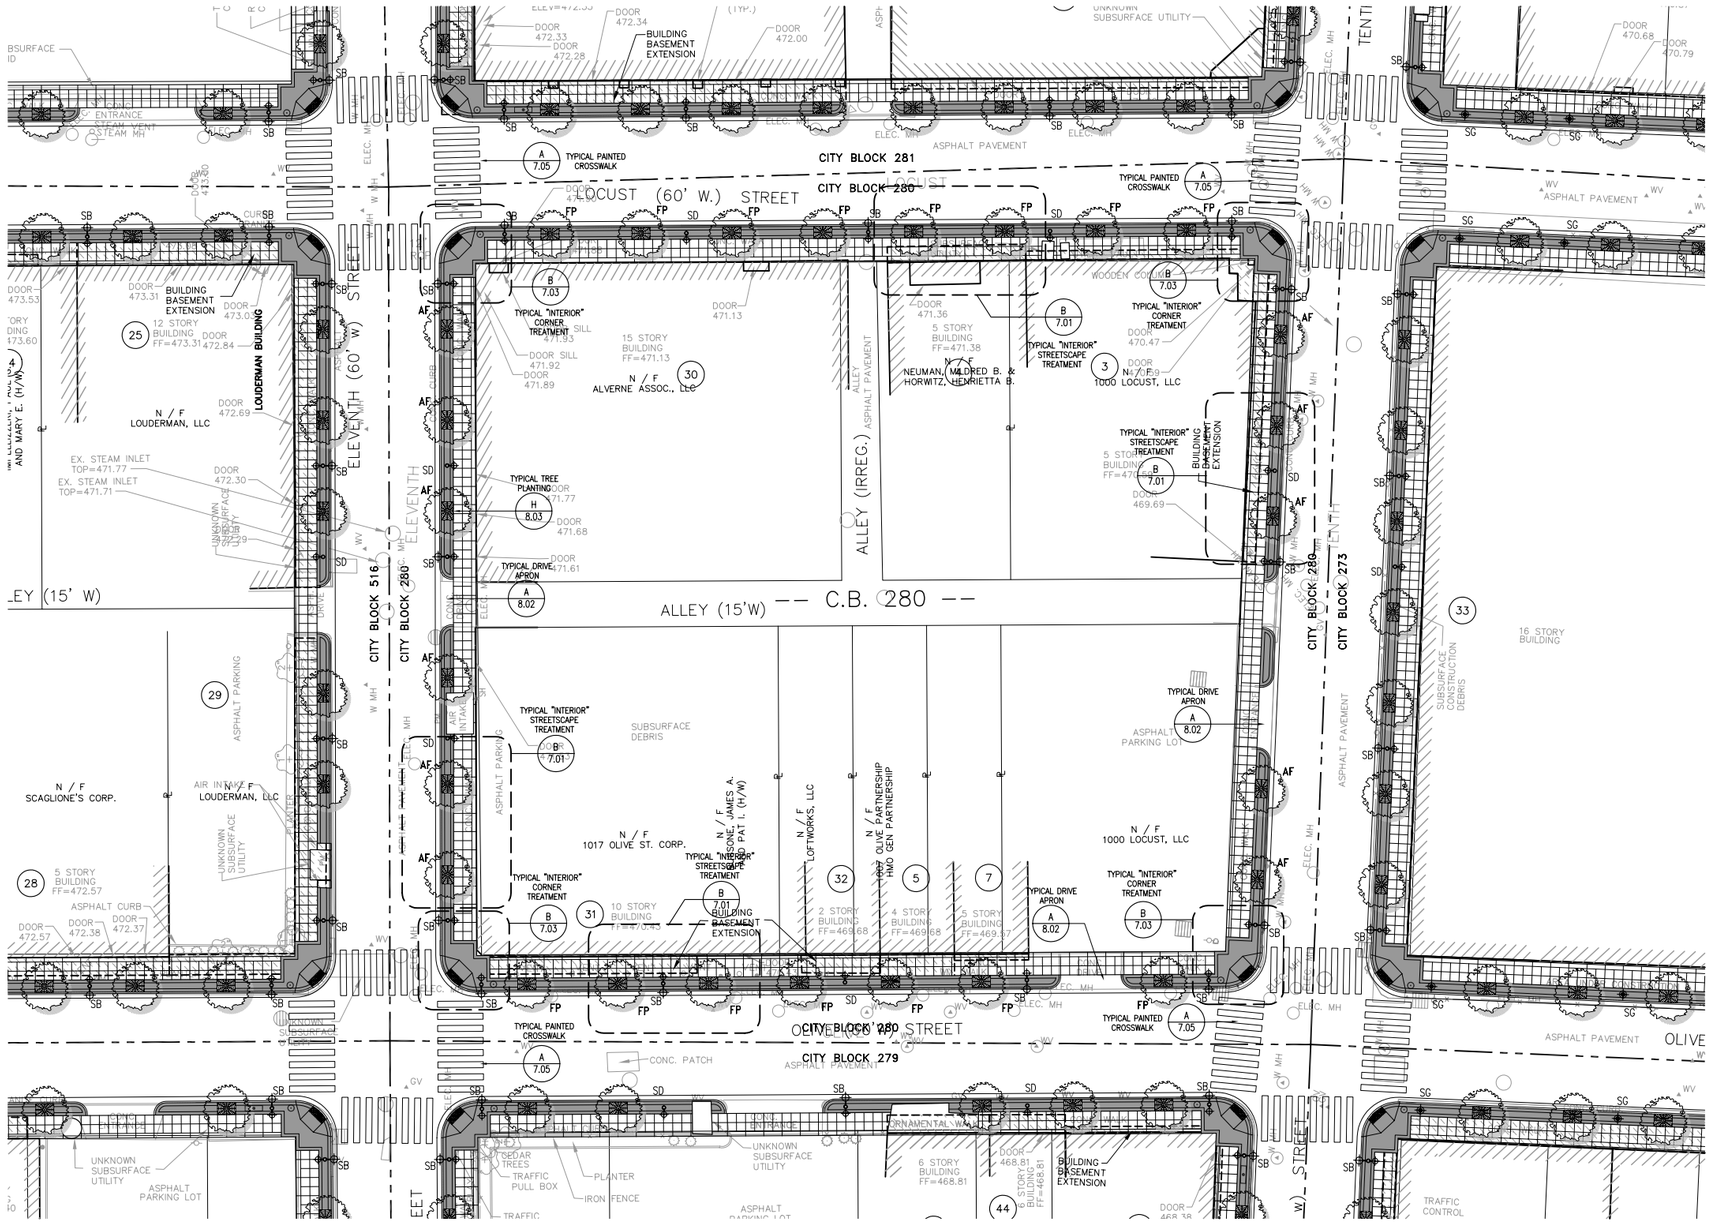

Legend

Street Furnishings

- Bus Shelter
- Metal Tree Grate (4'x6')
- Metal Bench (6' length)
- Newspaper Vending Machine
- Metal Trash Receptacle
- Metal Bollard
- Metal Bollard-Style Bike Rack
- Cast Stone Planter (42" dia.)
- Metal Planter (42"x42"x18")
- Metal Planter (42"x21"x18")
- Metal Planter (18"x18"x18")

Lighting

- SA — Street Light, Type SA; see Lighting Fixture Schedule
- SB — Street Light, Type SB; see Lighting Fixture Schedule
- SC — Street Light, Type SC; see Lighting Fixture Schedule
- SD — Street Light, Type SD; see Lighting Fixture Schedule
- SE — Street Light, Type SE; see Lighting Fixture Schedule

Landscaping

- AF — Street Tree, Type AF: Acer x Freemani 'Red Sunset' Maple
- FP — Street Tree, Type FP: Fraxinus Pennsylvanica 'Patmore' Green Ash
- PA — Street Tree, Type PA: Platanus x Acerifolia London Plane
- UH — Street Tree, Type UH: Ulmus 'Homestead' Elm
- UL — Street Tree, Type UL: Ulmus 'Liberty' Elm
- ZS — Street Tree, Type ZS: Zelkova Serrata 'Green Vase' Japanese Zelkova

Key Map

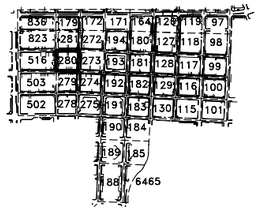

0' 10' 20' 40' 60' N

St. Louis CBD Downtown Streetscape :: Enhanced Schematic Design

Downtown Now! :: Downtown St. Louis Partnership :: St. Louis Development Corporation :: theHOK**Planning**Group :: HOK Lighting Group :: Kiku Obata & Company :: David Mason & Associates :: EDM, Inc.

September 2004

Site Plan :: City Block 280

6.19

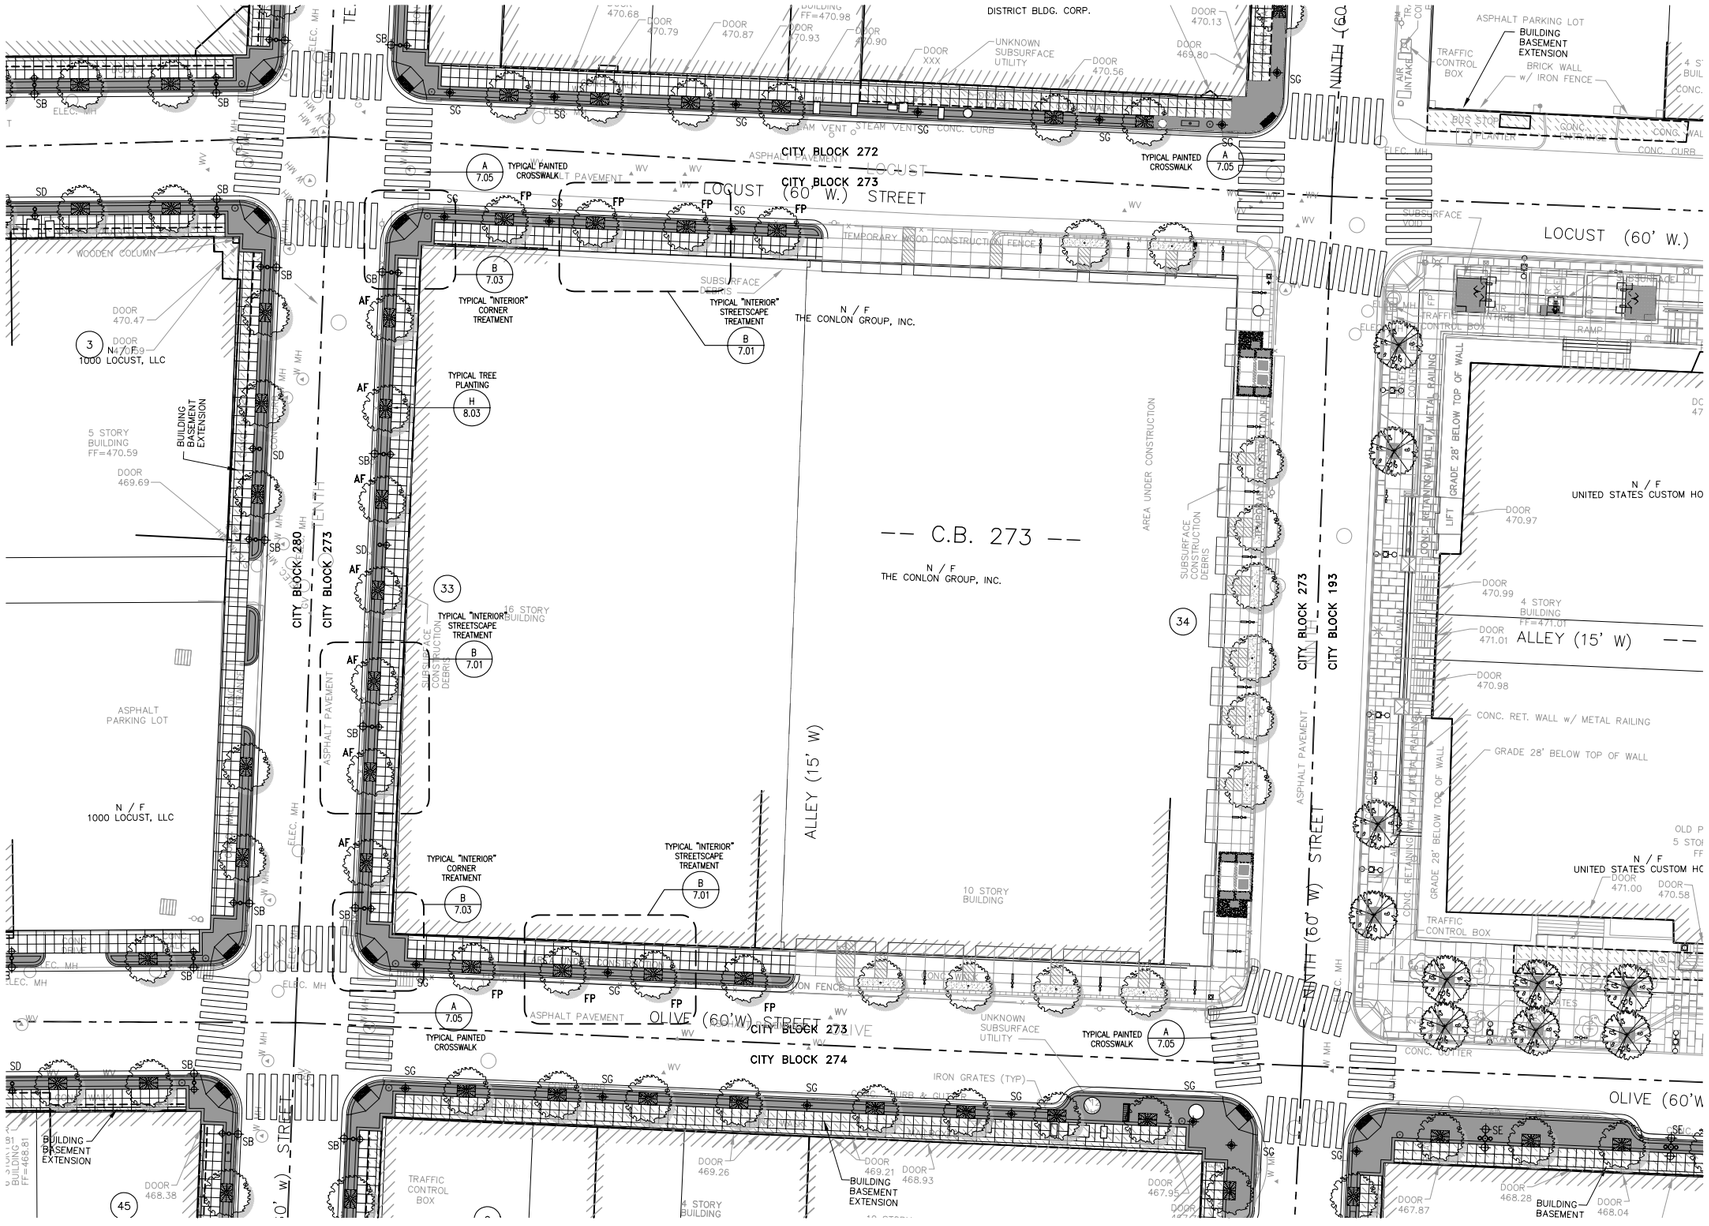

Legend

Street Furnishings

- Bus Shelter
- Metal Tree Grate (4'x6')
- Metal Bench (6' length)
- Newspaper Vending Machine
- Metal Trash Receptacle
- Metal Bollard
- Metal Bollard-Style Bike Rack
- Cast Stone Planter (42" dia.)
- Metal Planter (42"x42"x18")
- Metal Planter (42"x21"x18")
- Metal Planter (18"x18"x18")

Lighting

- SA — Street Light, Type SA; see Lighting Fixture Schedule
- SB — Street Light, Type SB; see Lighting Fixture Schedule
- SC — Street Light, Type SC; see Lighting Fixture Schedule
- SD — Street Light, Type SD; see Lighting Fixture Schedule
- SE — Street Light, Type SE; see Lighting Fixture Schedule

Landscaping

- AF — Street Tree, Type AF: Acer x Freemani 'Red Sunset' Maple
- FP — Street Tree, Type FP: Fraxinus Pennsylvanica 'Patmore' Green Ash
- PA — Street Tree, Type PA: Platanus x Acerifolia London Plane
- UH — Street Tree, Type UH: Ulmus 'Homestead' Elm
- UL — Street Tree, Type UL: Ulmus 'Liberty' Elm
- ZS — Street Tree, Type ZS: Zelkova Serrata 'Green Vase' Japanese Zelkova

Key Map

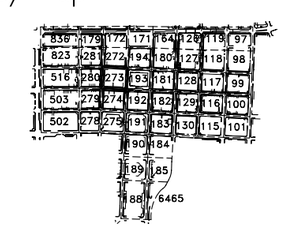

St. Louis CBD Downtown Streetscape :: Enhanced Schematic Design

Downtown Now! :: Downtown St. Louis Partnership :: St. Louis Development Corporation :: theHOK**Planning**Group :: HOK Lighting Group :: Kiku Obata & Company :: David Mason & Associates :: EDM, Inc.

September 2004

Site Plan :: City Block 273

6.20

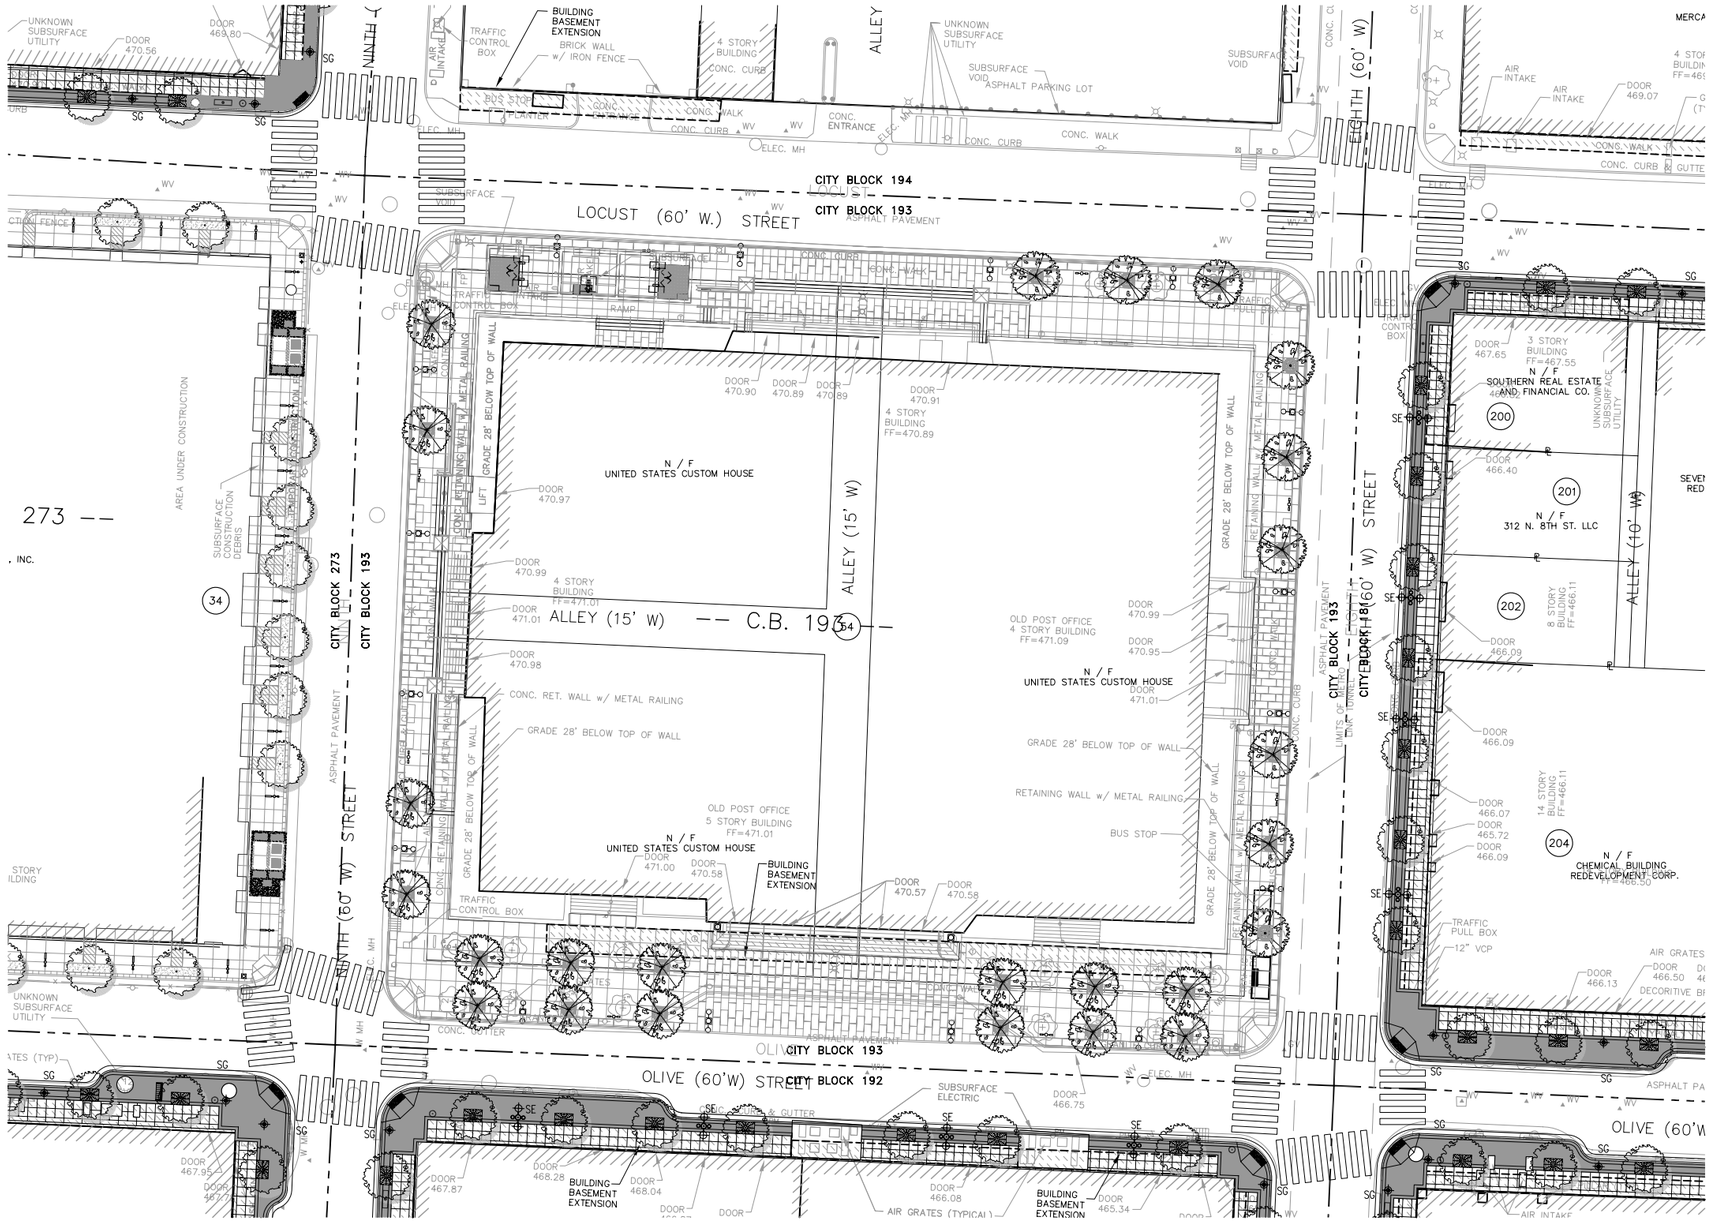

Legend

Street Furnishings

- Bus Shelter
- Metal Tree Grate (4'x6')
- Metal Bench (6' length)
- Newspaper Vending Machine
- Metal Trash Receptacle
- Metal Bollard
- Metal Bollard-Style Bike Rack
- Cast Stone Planter (42" dia.)
- Metal Planter (42"x42"x18")
- Metal Planter (42"x21"x18")
- Metal Planter (18"x18"x18")

Lighting

- SA — Street Light, Type SA; see Lighting Fixture Schedule
- SB — Street Light, Type SB; see Lighting Fixture Schedule
- SC — Street Light, Type SC; see Lighting Fixture Schedule
- SD — Street Light, Type SD; see Lighting Fixture Schedule
- SE — Street Light, Type SE; see Lighting Fixture Schedule

Landscaping

- AF — Street Tree, Type AF; Acer x Freemani 'Red Sunset' Maple
- FP — Street Tree, Type FP; Fraxinus Pennsylvanica 'Patmore' Green Ash
- PA — Street Tree, Type PA; Platanus x Acerifolia London Plane
- UH — Street Tree, Type UH; Ulmus 'Homestead' Elm
- UL — Street Tree, Type UL; Ulmus 'Liberty' Elm
- ZS — Street Tree, Type ZS; Zelkova Serrata 'Green Vase' Japanese Zelkova

Key Map

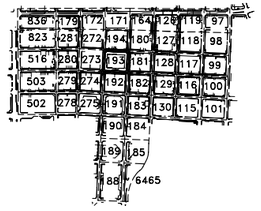

0' 10' 20' 40' 60' N

St. Louis CBD Downtown Streetscape :: Enhanced Schematic Design

Downtown Now! :: Downtown St. Louis Partnership :: St. Louis Development Corporation :: theHOK**Planning**Group :: HOK Lighting Group :: Kiku Obata & Company :: David Mason & Associates :: EDM, Inc.

September 2004

Site Plan :: City Block 193

6.21

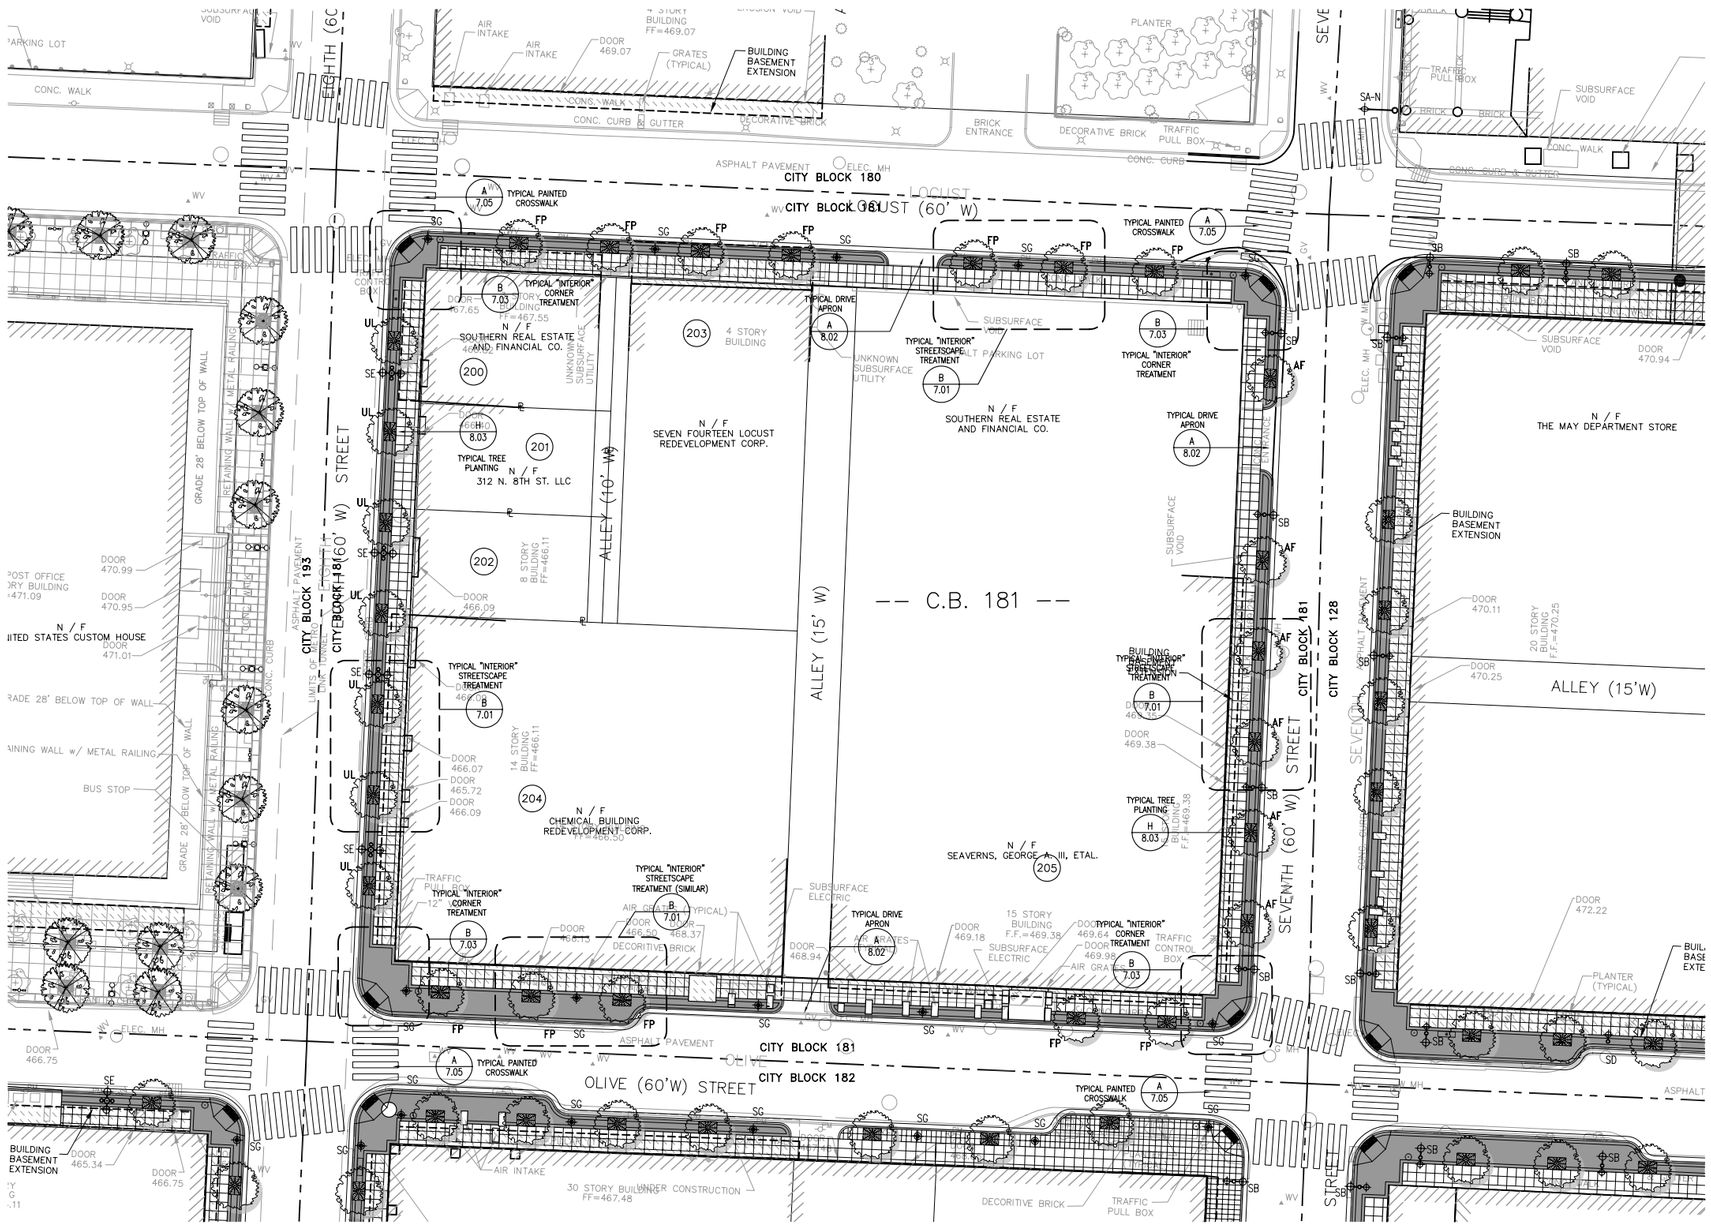

Legend

Street Furnishings

- Bus Shelter
- Metal Tree Grate (4'x6')
- Metal Bench (6' length)
- Newspaper Vending Machine
- Metal Trash Receptacle
- Metal Bollard
- Metal Bollard-Style Bike Rack
- Cast Stone Planter (42" dia.)
- Metal Planter (42"x42"x18")
- Metal Planter (42"x21"x18")
- Metal Planter (18"x18"x18")

Lighting

- SA — Street Light, Type SA; see Lighting Fixture Schedule
- SB — Street Light, Type SB; see Lighting Fixture Schedule
- SC — Street Light, Type SC; see Lighting Fixture Schedule
- SD — Street Light, Type SD; see Lighting Fixture Schedule
- SE — Street Light, Type SE; see Lighting Fixture Schedule

Landscaping

- AF — Street Tree, Type AF: Acer x Freemani 'Red Sunset' Maple
- FP — Street Tree, Type FP: Fraxinus Pennsylvanica 'Patmore' Green Ash
- PA — Street Tree, Type PA: Platanus x Acerifolia London Plane
- UH — Street Tree, Type UH: Ulmus 'Homestead' Elm
- UL — Street Tree, Type UL: Ulmus 'Liberty' Elm
- ZS — Street Tree, Type ZS: Zelkova Serrata 'Green Vase' Japanese Zelkova

Key Map

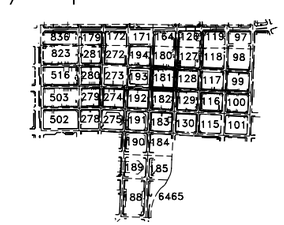

0' 10' 20' 40' 60' N

St. Louis CBD Downtown Streetscape :: Enhanced Schematic Design

Downtown Now! :: Downtown St. Louis Partnership :: St. Louis Development Corporation :: theHOK**Planning**Group :: HOK Lighting Group :: Kiku Obata & Company :: David Mason & Associates :: EDM, Inc.

September 2004

Site Plan :: City Block 181

6.22

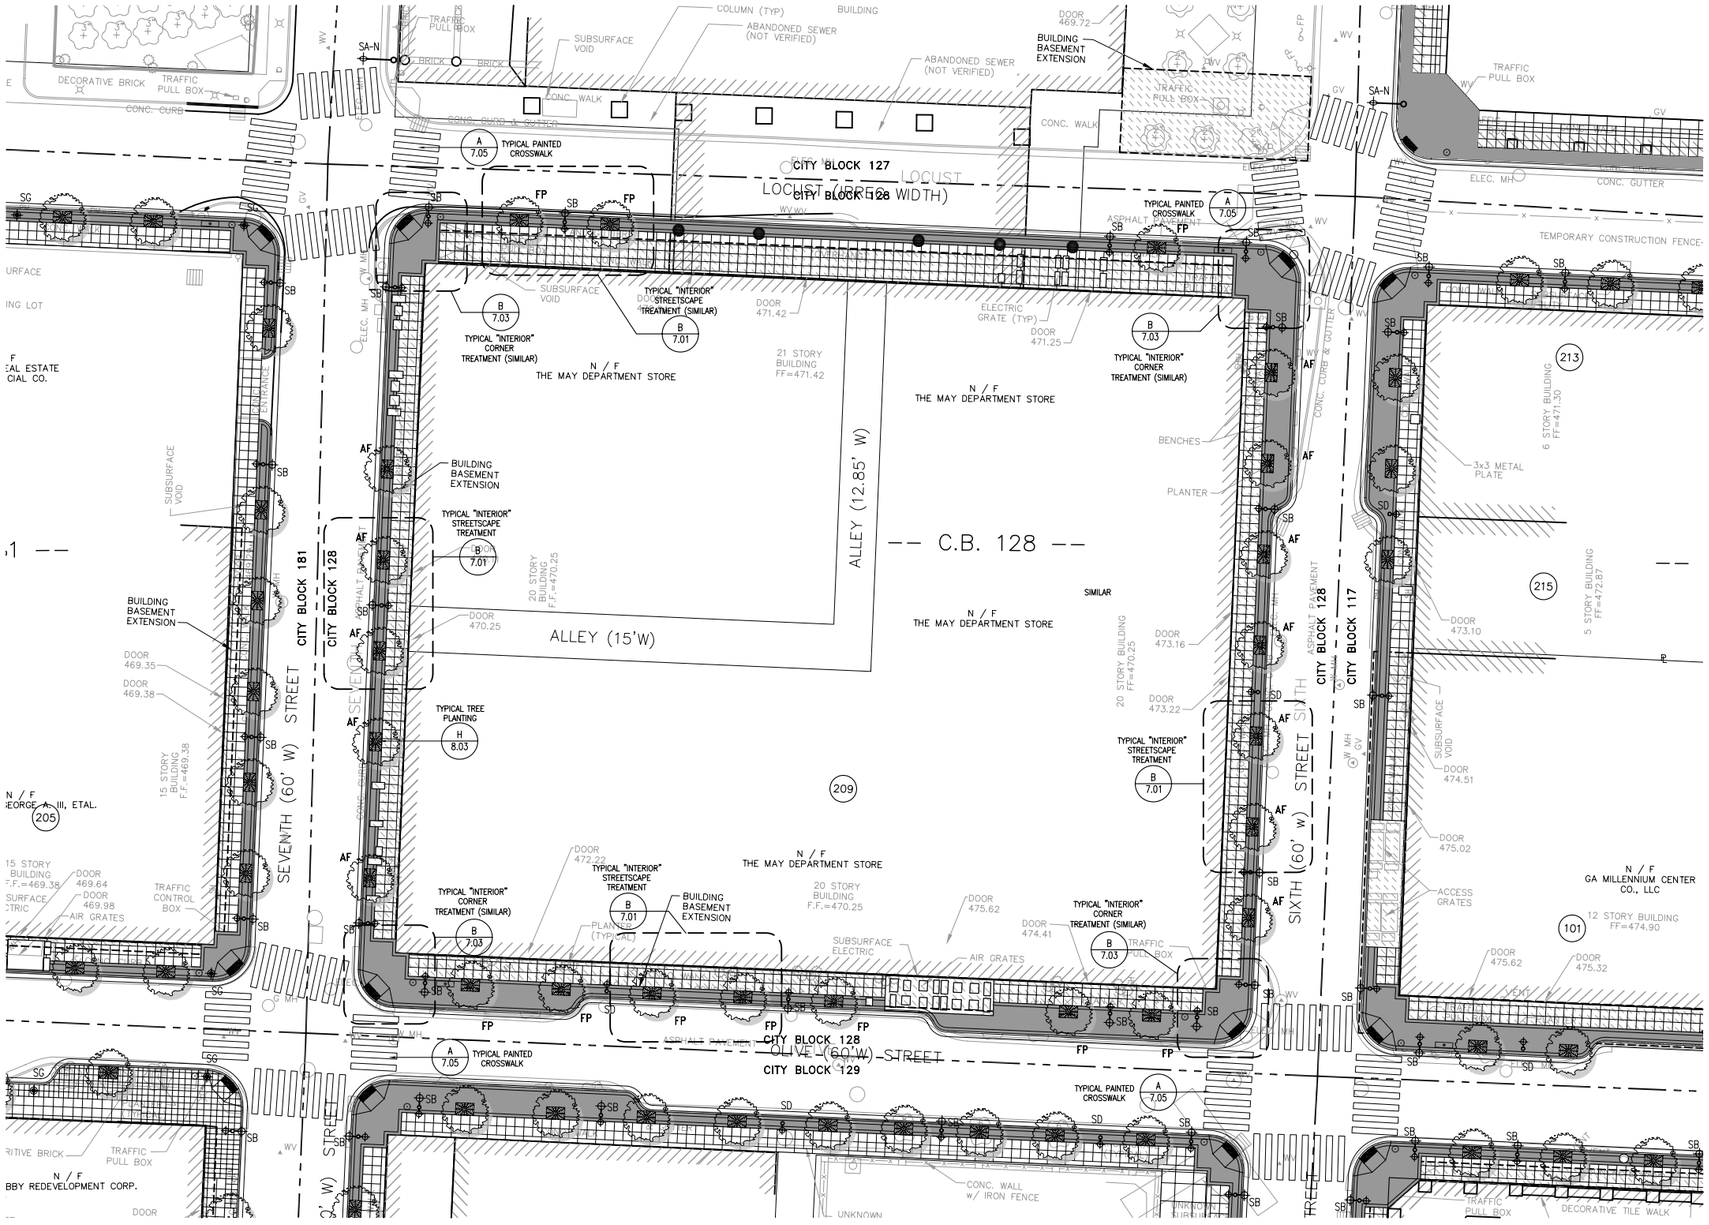

Legend

Street Furnishings

- Bus Shelter
- Metal Tree Grate (4'x6')
- Metal Bench (6' length)
- Newspaper Vending Machine
- Metal Trash Receptacle
- Metal Bollard
- Metal Bollard-Style Bike Rack
- Cast Stone Planter (42" dia.)
- Metal Planter (42"x42"x18")
- Metal Planter (42"x21"x18")
- Metal Planter (18"x18"x18")

Lighting

- SA — Street Light, Type SA; see Lighting Fixture Schedule
- SB — Street Light, Type SB; see Lighting Fixture Schedule
- SC — Street Light, Type SC; see Lighting Fixture Schedule
- SD — Street Light, Type SD; see Lighting Fixture Schedule
- SE — Street Light, Type SE; see Lighting Fixture Schedule

Landscaping

- AF — Street Tree, Type AF; Acer x Freemani 'Red Sunset' Maple
- FP — Street Tree, Type FP; Fraxinus Pennsylvanica 'Patmore' Green Ash
- PA — Street Tree, Type PA; Platanus x Acerifolia London Plane
- UH — Street Tree, Type UH; Ulmus 'Homestead' Elm
- UL — Street Tree, Type UL; Ulmus 'Liberty' Elm
- ZS — Street Tree, Type ZS; Zelkova Serrata 'Green Vase' Japanese Zelkova

Key Map

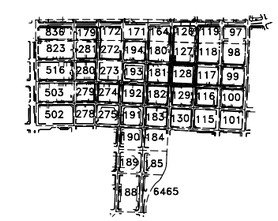

0' 10' 20' 40' 60' N

St. Louis CBD Downtown Streetscape :: Enhanced Schematic Design

Downtown Now! :: Downtown St. Louis Partnership :: St. Louis Development Corporation :: theHOK**Planning**Group :: HOK Lighting Group :: Kiku Obata & Company :: David Mason & Associates :: EDM, Inc.

September 2004

Site Plan :: City Block 128

6.23

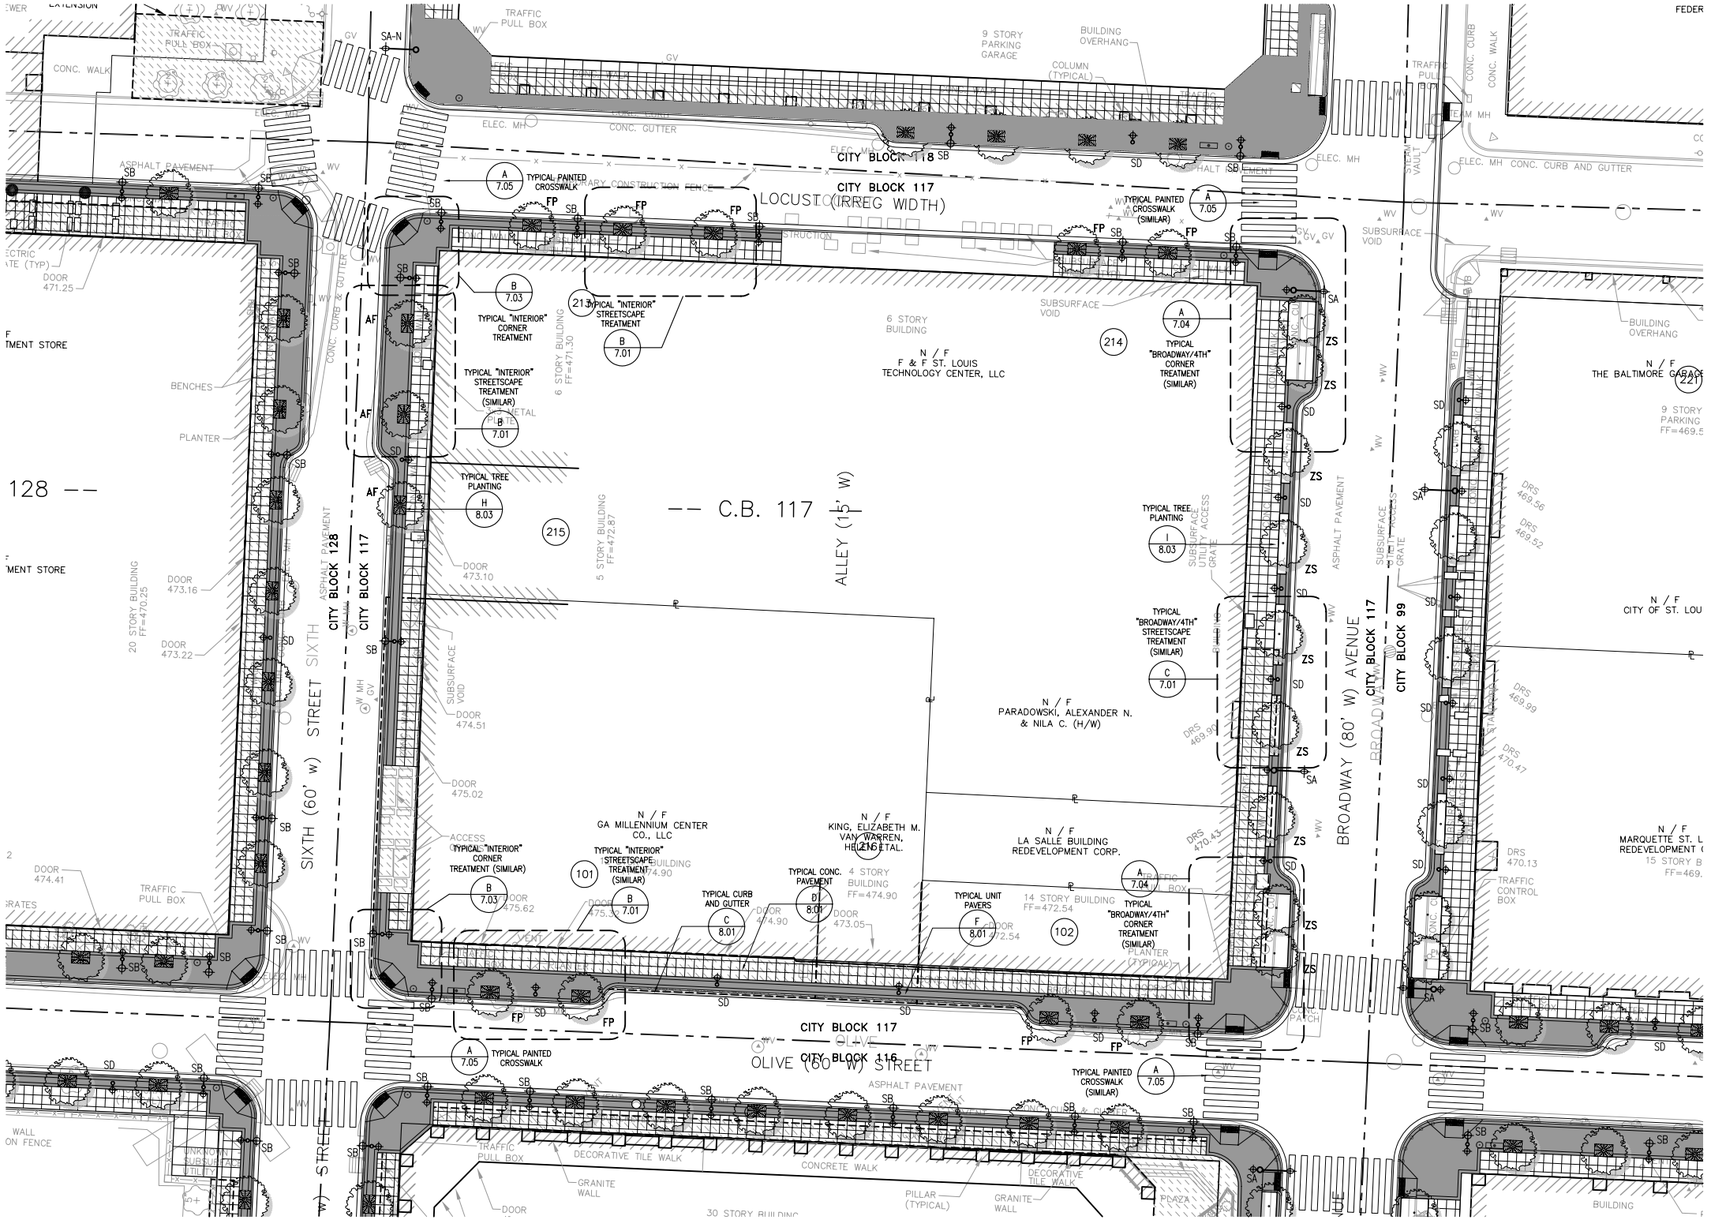

Legend

Street Furnishings

- Bus Shelter
- Metal Tree Grate (4'x6')
- Metal Bench (6' length)
- Newspaper Vending Machine
- Metal Trash Receptacle
- Metal Bollard
- Metal Bollard-Style Bike Rack
- Cast Stone Planter (42" dia.)
- Metal Planter (42"x42"x18")
- Metal Planter (42"x21"x18")
- Metal Planter (18"x18"x18")

Lighting

- SA — Street Light, Type SA; see Lighting Fixture Schedule
- SB — Street Light, Type SB; see Lighting Fixture Schedule
- SC — Street Light, Type SC; see Lighting Fixture Schedule
- SD — Street Light, Type SD; see Lighting Fixture Schedule
- SE — Street Light, Type SE; see Lighting Fixture Schedule

Landscaping

- AF — Street Tree, Type AF: Acer x Freemani 'Red Sunset' Maple
- FP — Street Tree, Type FP: Fraxinus Pennsylvanica 'Patmore' Green Ash
- PA — Street Tree, Type PA: Platanus x Acerifolia London Plane
- UH — Street Tree, Type UH: Ulmus 'Homestead' Elm
- UL — Street Tree, Type UL: Ulmus 'Liberty' Elm
- ZS — Street Tree, Type ZS: Zelkova Serrata 'Green Vase' Japanese Zelkova

Key Map

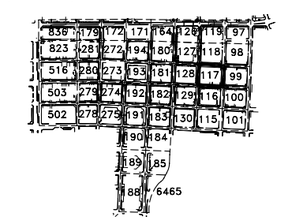

0' 10' 20' 40' 60' N

St. Louis CBD Downtown Streetscape :: Enhanced Schematic Design

Downtown Now! :: Downtown St. Louis Partnership :: St. Louis Development Corporation :: theHOK**Planning**Group :: HOK Lighting Group :: Kiku Obata & Company :: David Mason & Associates :: EDM, Inc.

September 2004

Site Plan :: City Block 117

6.24