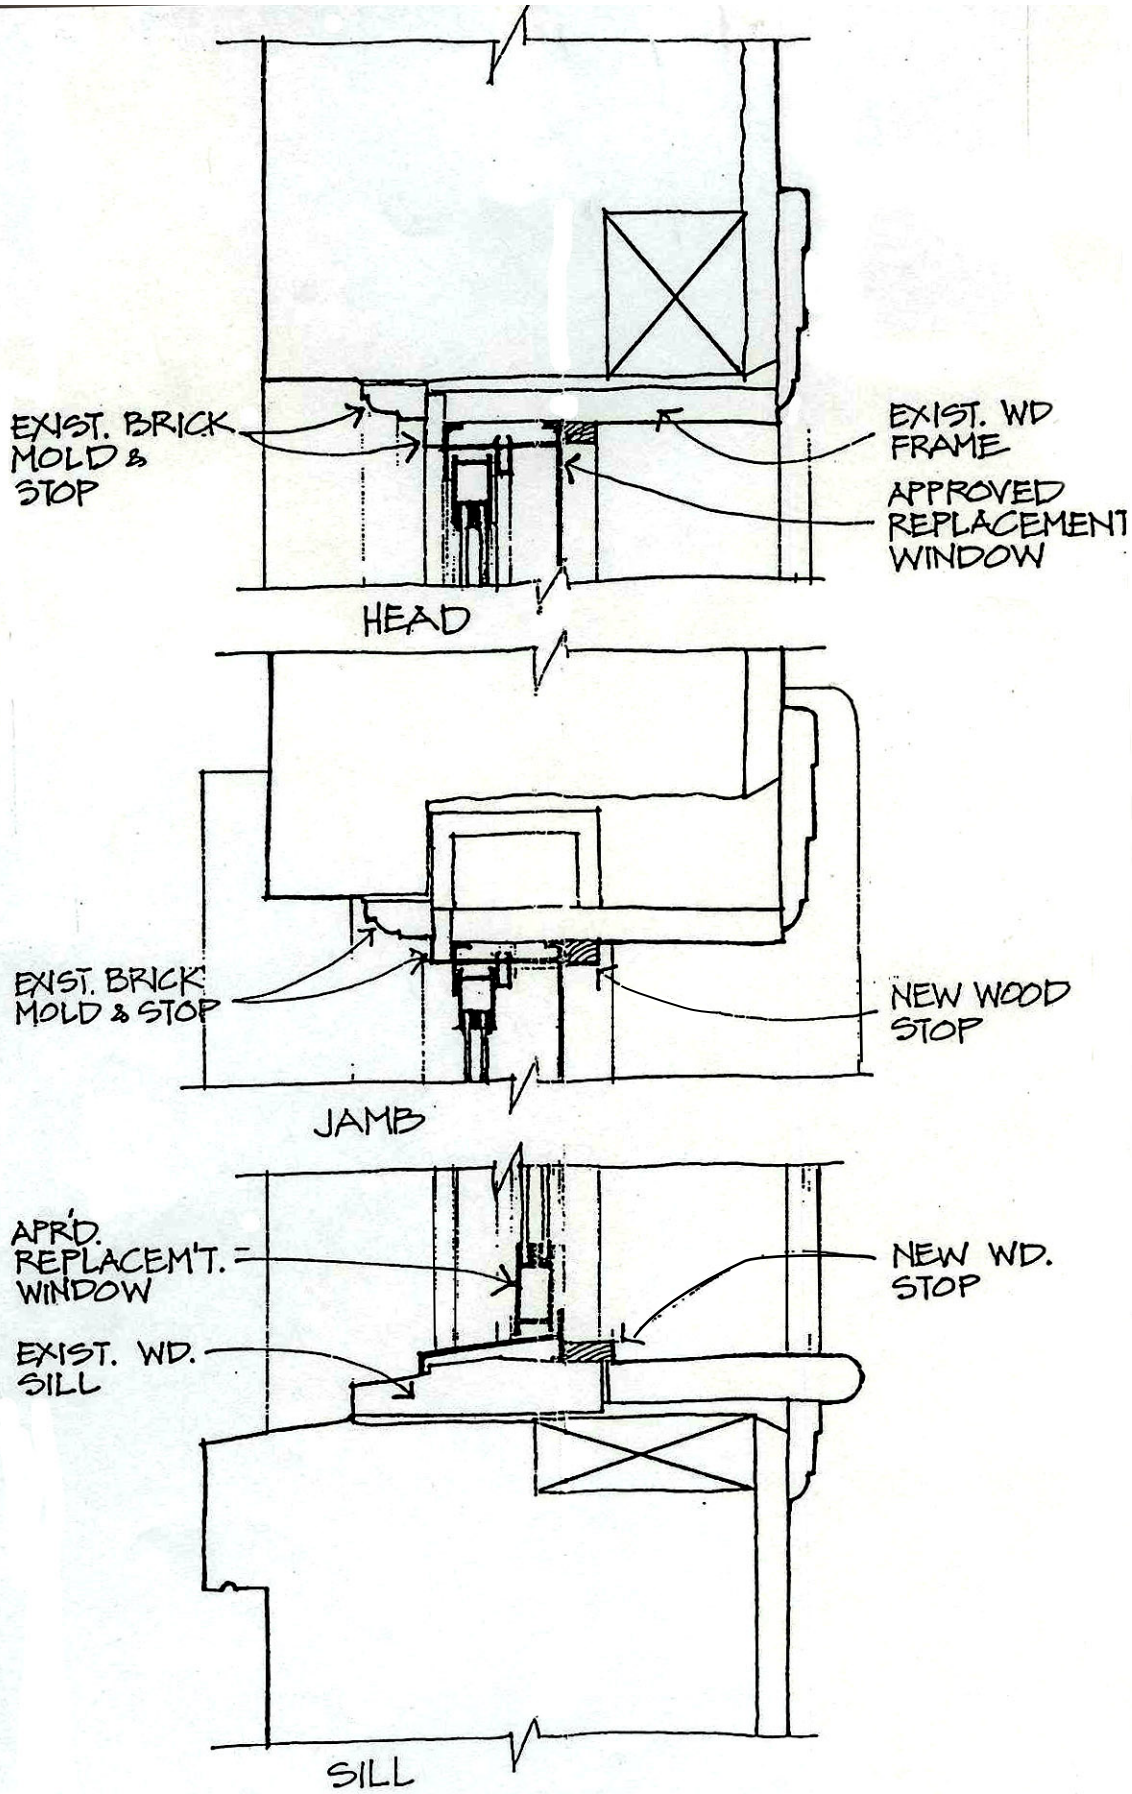

PREFERRED
REPLACEMENT WDW.
DETAIL